




NOTES:

1. ALL DIMENSIONS ARE IN (m).
2. PHOTOS TAKEN AUGUST 14, 2007 (2009 CONDITIONS SIMILAR).
3. REPAIR ALL DAMAGE TO EXISTING EROSION CONTROL MAT CAUSED BY CONSTRUCTION.



BATTLE RIVER

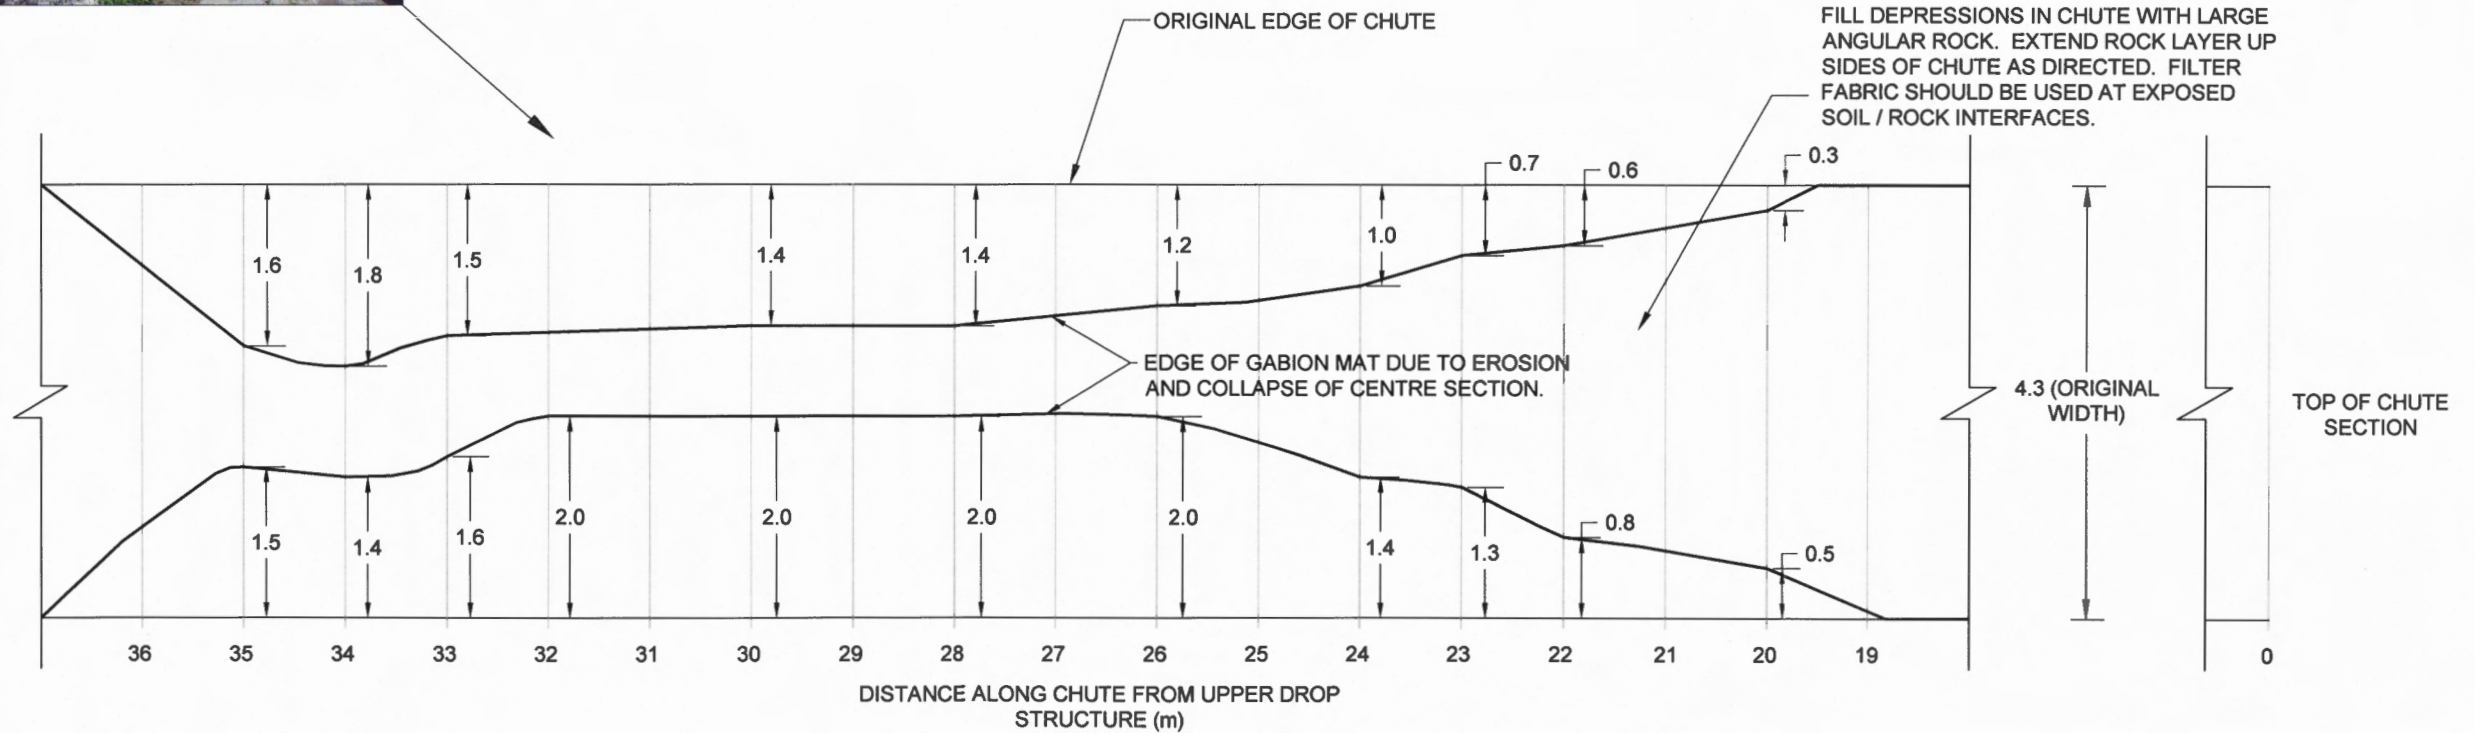

SCALE 1:75 0 0.75 1.5 m

TO BE READ WITH KLOHN CRIPPEN BERGER REPORT DATED

JUNE 2009

AS A MUTUAL PROTECTION TO OUR CLIENT, THE PUBLIC AND OURSELVES, ALL REPORTS AND DRAWINGS ARE SUBMITTED FOR THE CONFIDENTIAL INFORMATION OF OUR CLIENT FOR A SPECIFIC PROJECT AND AUTHORIZATION FOR USE AND/OR PUBLICATION OF DATA STATEMENTS, CONCLUSIONS OR ABSTRACTS FROM OR REGARDING OUR REPORTS AND DRAWINGS IS RESERVED PENDING OUR WRITTEN APPROVAL.

CLIENT

Alberta
Transportation

Klohn Crippen Berger

PROJECT

CENTRAL REGION
GEOHAZARD RISK ASSESSMENT

TITLE

H054:01 BATTLE RIVER (C23)

EROSION REPAIR TO EAST

GABION CHUTE

PROJECT No.

A03038A09

FIG. No.

FIGURE 4

KOC-F-8M