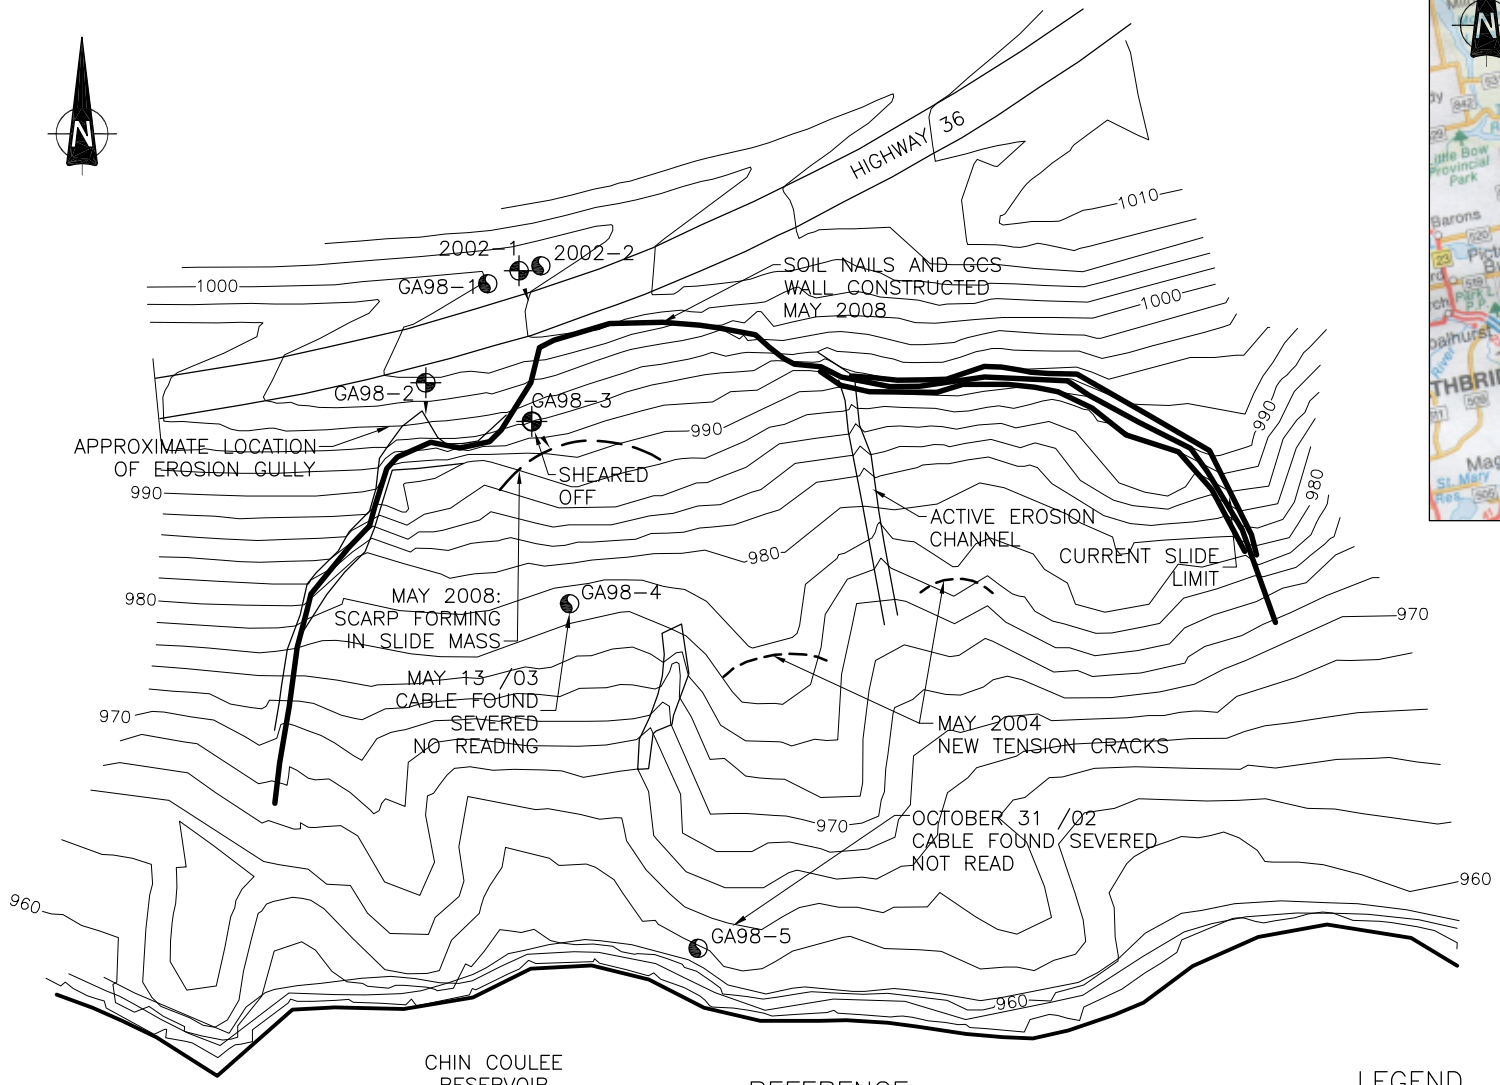

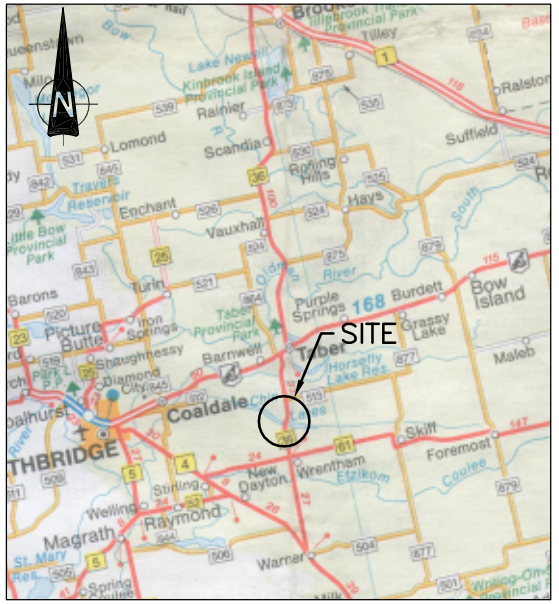

KEY PLAN

NOTE:

SITE TOPOGRAPHY AND LAYOUT BASED ON FALL 2007 REPORT, AND DOES NOT REFLECT MAY 2008 SOIL NAILING AND GCS WALL CONSTRUCTION.

REFERENCE

DIGITAL CONTOURS PROVIDED BY REID CROWTHER & PARTNERS LTD. FILE:AP-01.DWG (1998).

ELEVATIONS ARE RELATIVE TO ARBITRARY SITE DATUM.

LEGEND

GA98-2 SLOPE INCLINOMETER WITH A-GROOVE ORIENTATION RELATIVE TO MAGNETIC NORTH.

GA98-4 PNEUMATIC / STANDPIPE PIEZOMETER

SCALE

1: 2000

0 10 20 30 40 m

amec

CLIENT: Alberta Transportation

PROJECT: SOUTHERN REGION GEOHAZARD ASSESSMENT

TITLE: SITE S5 - HWY 36:02 CHIN COULEE, NEAR TABER INSTRUMENTATION SITE PLAN

DATE:	JOB No.:	CAD FILE:	FIGURE No.:	REV.
OCTOBER 2010	CG25332.200	25332B01.dwg	FIGURE S5-1	A

*PLOT 1:1=A (P)
I:\CG\25332\25332B01.dwg - FIGURE S5-1 - Oct. 14, 2010 2:20pm - shelley.brown