


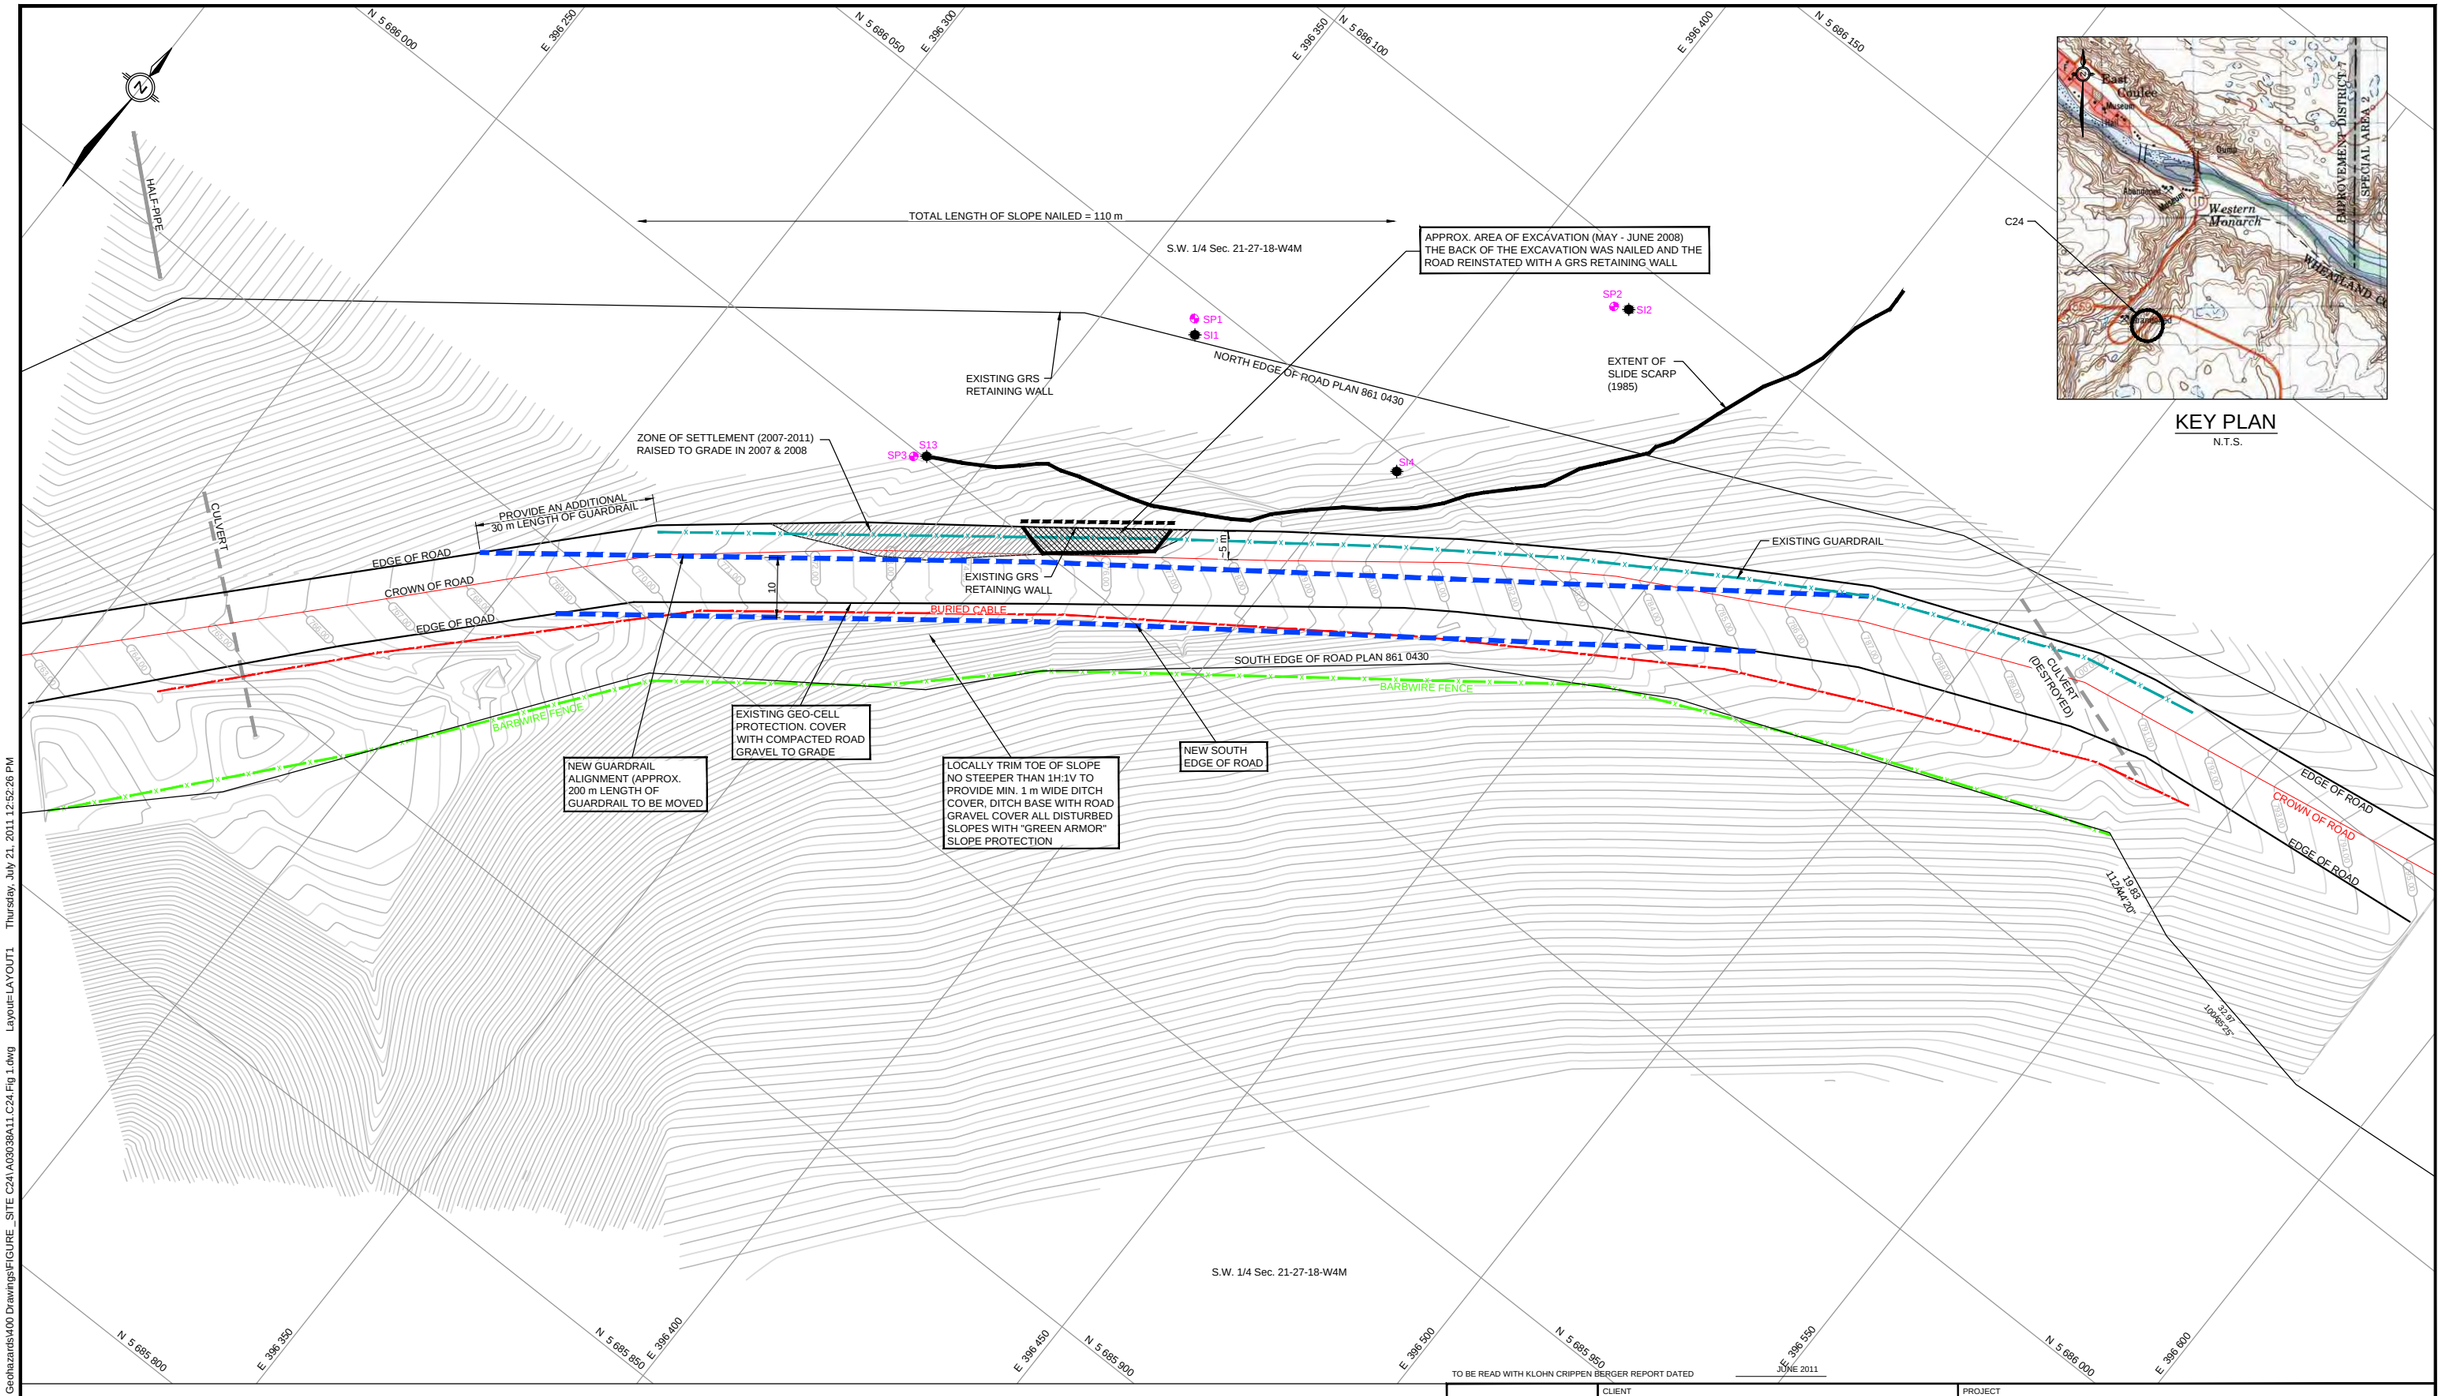


KEY PLAN
N.T.S.

## LEGEND:

- SP1 STANDPIPE PIEZOMETER (1985)
- S11 SLOPE INCLINOMETER (1985)

1:1000 0 10 20 m

TO BE READ WITH KLOHN CRIPPEN BERGER REPORT DATED JUNE 2011

AS A MUTUAL PROTECTION TO OUR CLIENT, THE PUBLIC AND OURSELVES, ALL REPORTS AND DRAWINGS ARE SUBMITTED FOR THE CONFIDENTIAL INFORMATION OF OUR CLIENT FOR A SPECIFIC PROJECT AND AUTHORIZATION FOR USE AND/OR PUBLICATION OF DATA STATEMENTS, CONCLUSIONS OR ABSTRACTS FROM OR REGARDING OUR REPORTS AND DRAWINGS IS RESERVED PENDING OUR WRITTEN APPROVAL.

CLIENT: Government of Alberta — Transportation

Klohn Crippen Berger

PROJECT: CENTRAL REGION GEOHAZARD RISK ASSESSMENT

TITLE: SITE C24 H564:10 SLIDE SITE PLAN

PROJECT No. A03038A11

FIG. No. FIGURE 1

KCCF-B-M

Z:\ACGY\Alberta\A03038A11 - 2011 AT Geohazards\400 Drawings\FIGURE _SITE C24\A03038A11.C24.Fig 1.dwg LayoutLAYOUT1 Thursday, July 21, 2011 12:52:26 PM