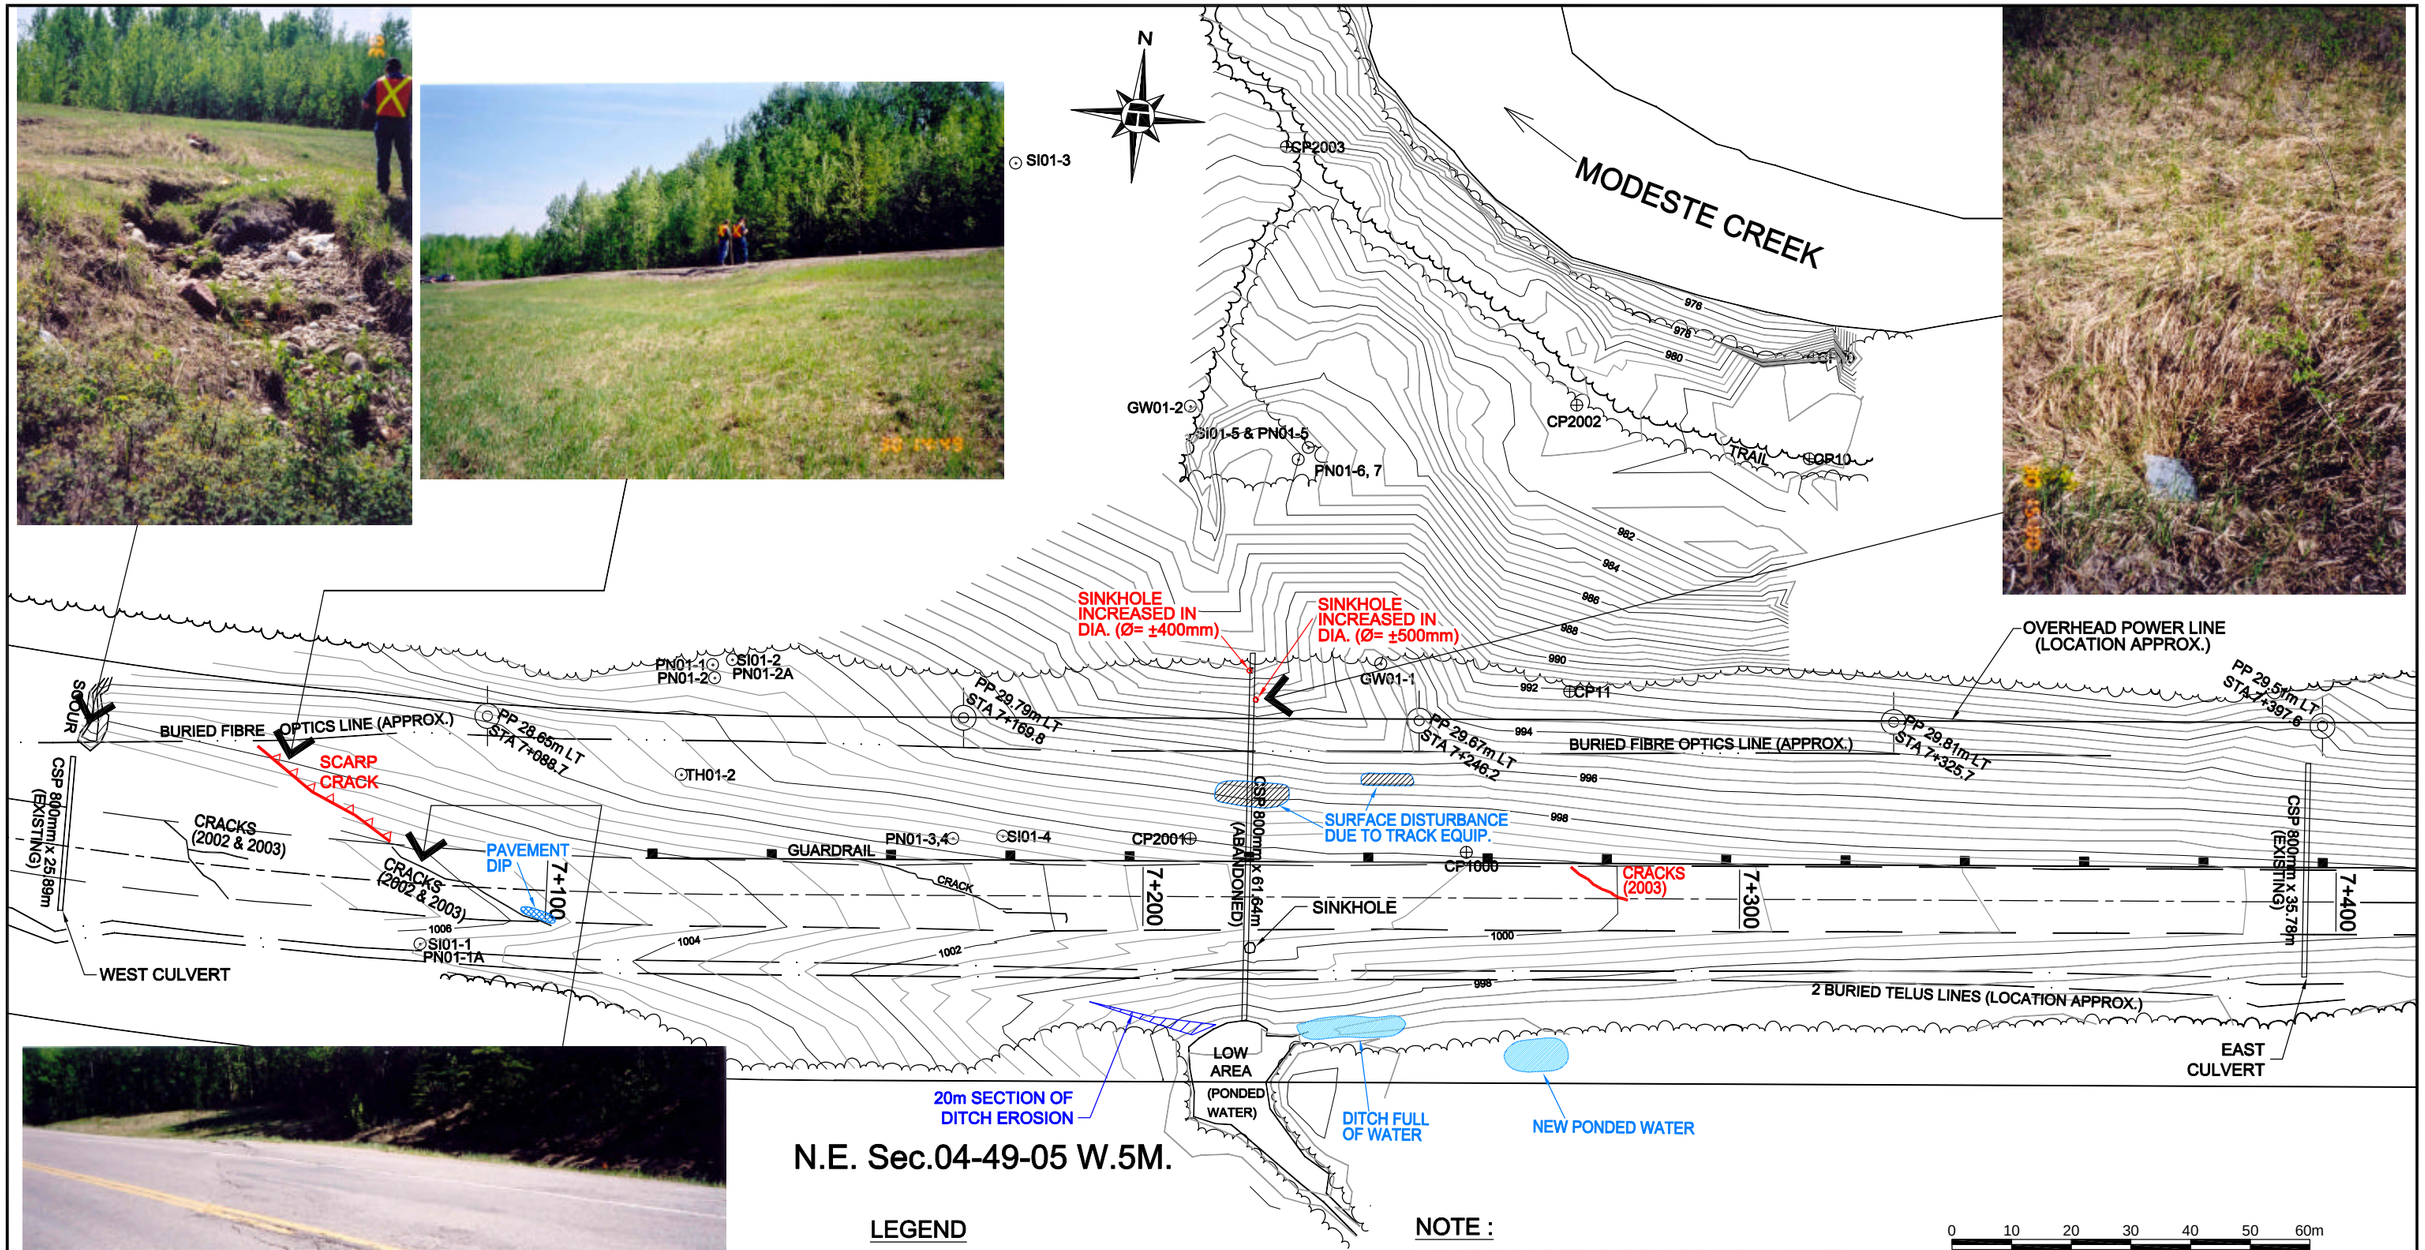

N.E. Sec.04-49-05 W.5M.

LEGEND

- ⊙ INSTRUMENTATION LOCATION
- SI SLOPE INCLINOMETER
- PN PNEUMATIC PIEZOMETER
- SP STANDPIPE PIEZOMETER
- GW GROUNDWATER MONITORING WELL
- CONTOUR INTERVAL 0.5m
- NEW CRACKS IN 2003

NOTE :

LOCATIONS OF FEATURES ARE APPROXIMATE

0 10 20 30 40 50 60m

SCALE 1:1000

THURBER PROJECT #15-76-167

ENGINEER	RVC	ALBERTA TRANSPORTATION
DRAWN	ZD	SITE PLAN
DATE	JUNE 2003	
APPROVED		
SCALE	1:1000	HWY 39:06 KM 12.6 — NC23, GREENWOOD, AB

THURBER

DRAWING No. FIGURE NC23-1 (2003)