Z:\15\15-16-273\SGR\15-16-273_PH12.dwg - PH12 HEART RIVER - Dec. 19, 2012

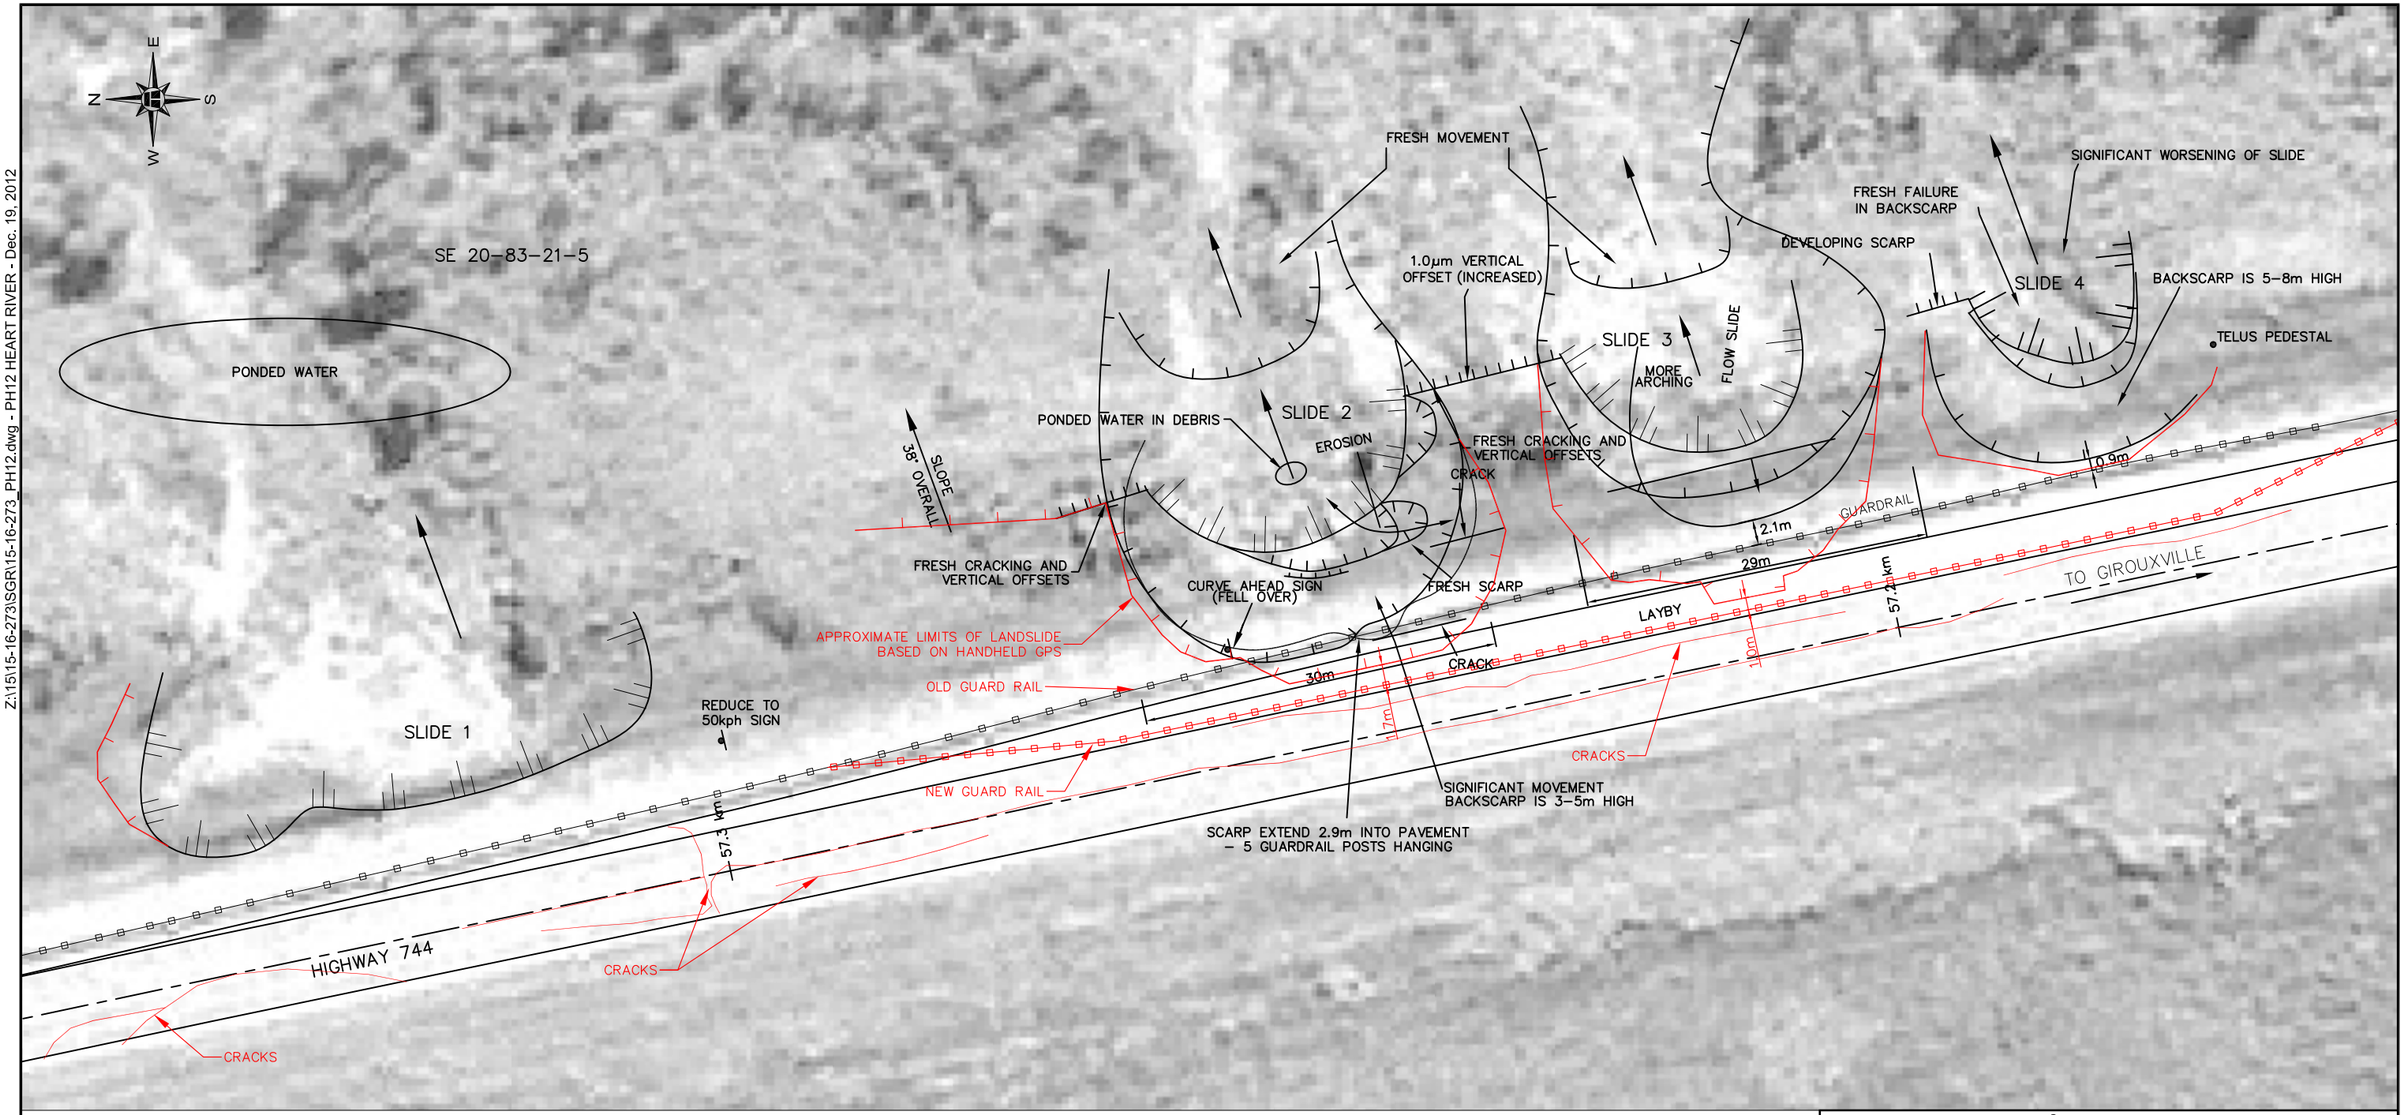

NOTES:

1 LOCATION DATA RECORDED USING HAND HELD GPS RECEIVER. ALL LOCATIONS ARE APPROXIMATE AND ARE FOR ILLUSTRATIVE PURPOSES ONLY.

2 JUNE 22, 2012 OBSERVATIONS SHOWN IN RED

0 5 10 15 20 25 30m

SCALE 1:500

Alberta Transportation

PEACE REGION (PEACE RIVER/HIGH LEVEL)
PH12 HEART RIVER SLIDES

2012 PH12 INSPECTION PLAN

FIGURE 1

DRAWN BY	KLW
DESIGNED BY	SGR
APPROVED BY	DWP
SCALE	1:500
DATE	NOVEMBER 2012
FILE No.	15-16-273

THURBER ENGINEERING LTD.