CROSS SECTIONS

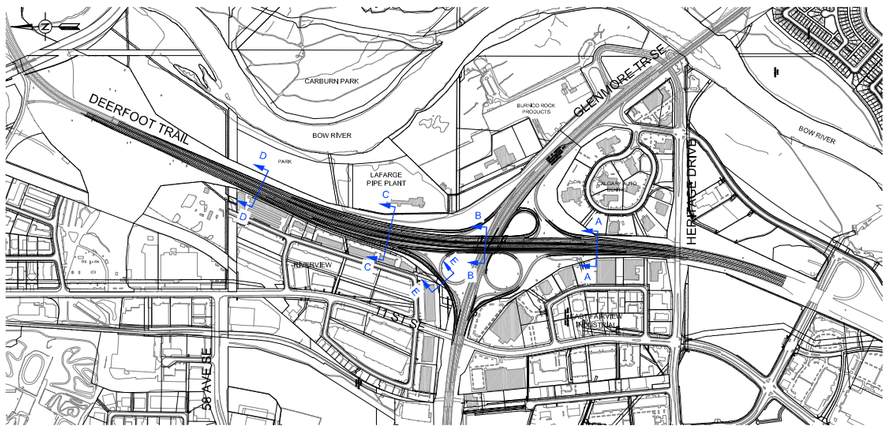

NTS

SECTION LOCATION PLAN

SECTION A - A

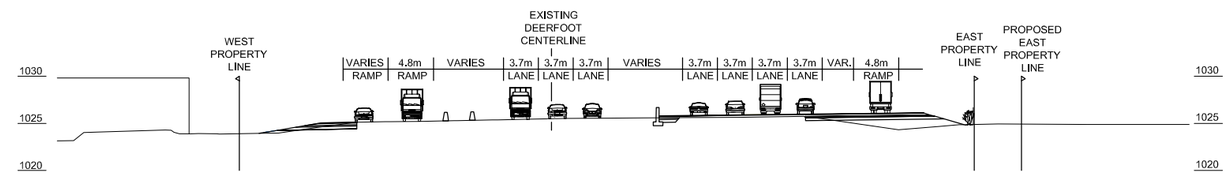

SECTION B - B

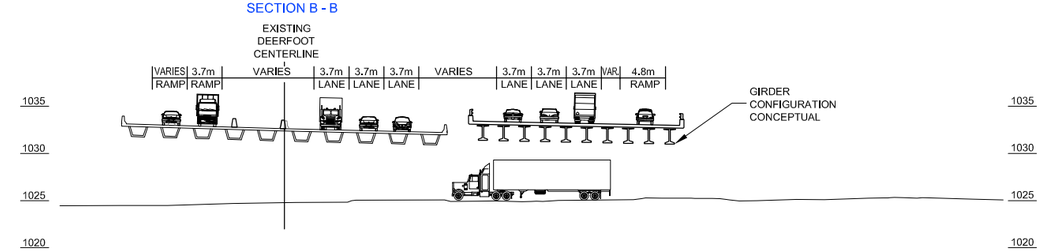

SECTION C - C

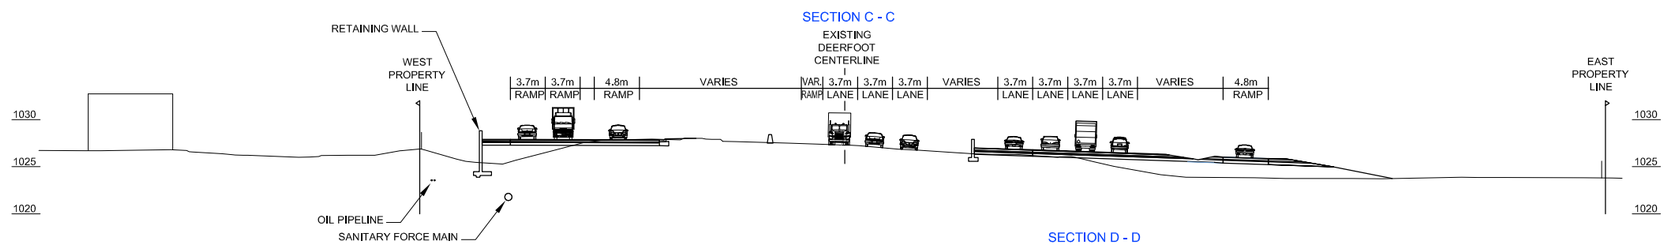

SECTION D - D

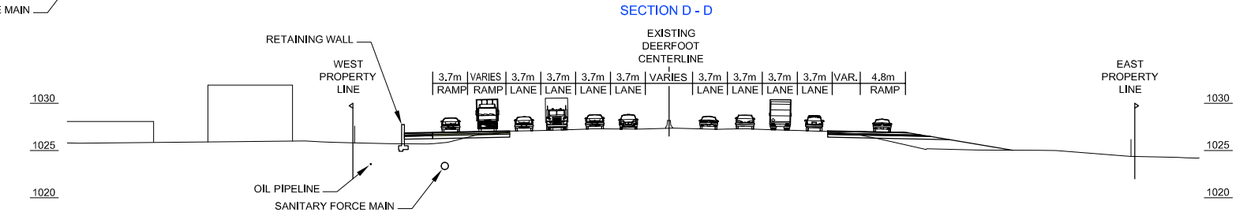

SECTION E - E

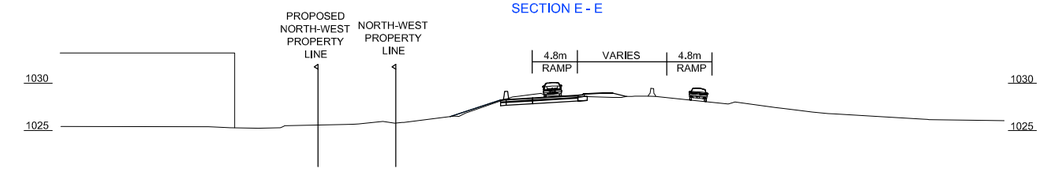

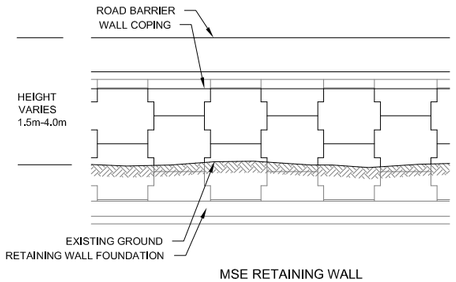

MSE RETAINING WALL

POSSIBLE
RETAINING WALL APPEARANCE

Government of Alberta

GDI GLENMORE DEERFOOT INTERCHANGE

GLENMORE TRAIL / DEERFOOT TRAIL INTERCHANGE
STAGE 1 DESIGN AND CONSTRUCTION

CH2MHILL