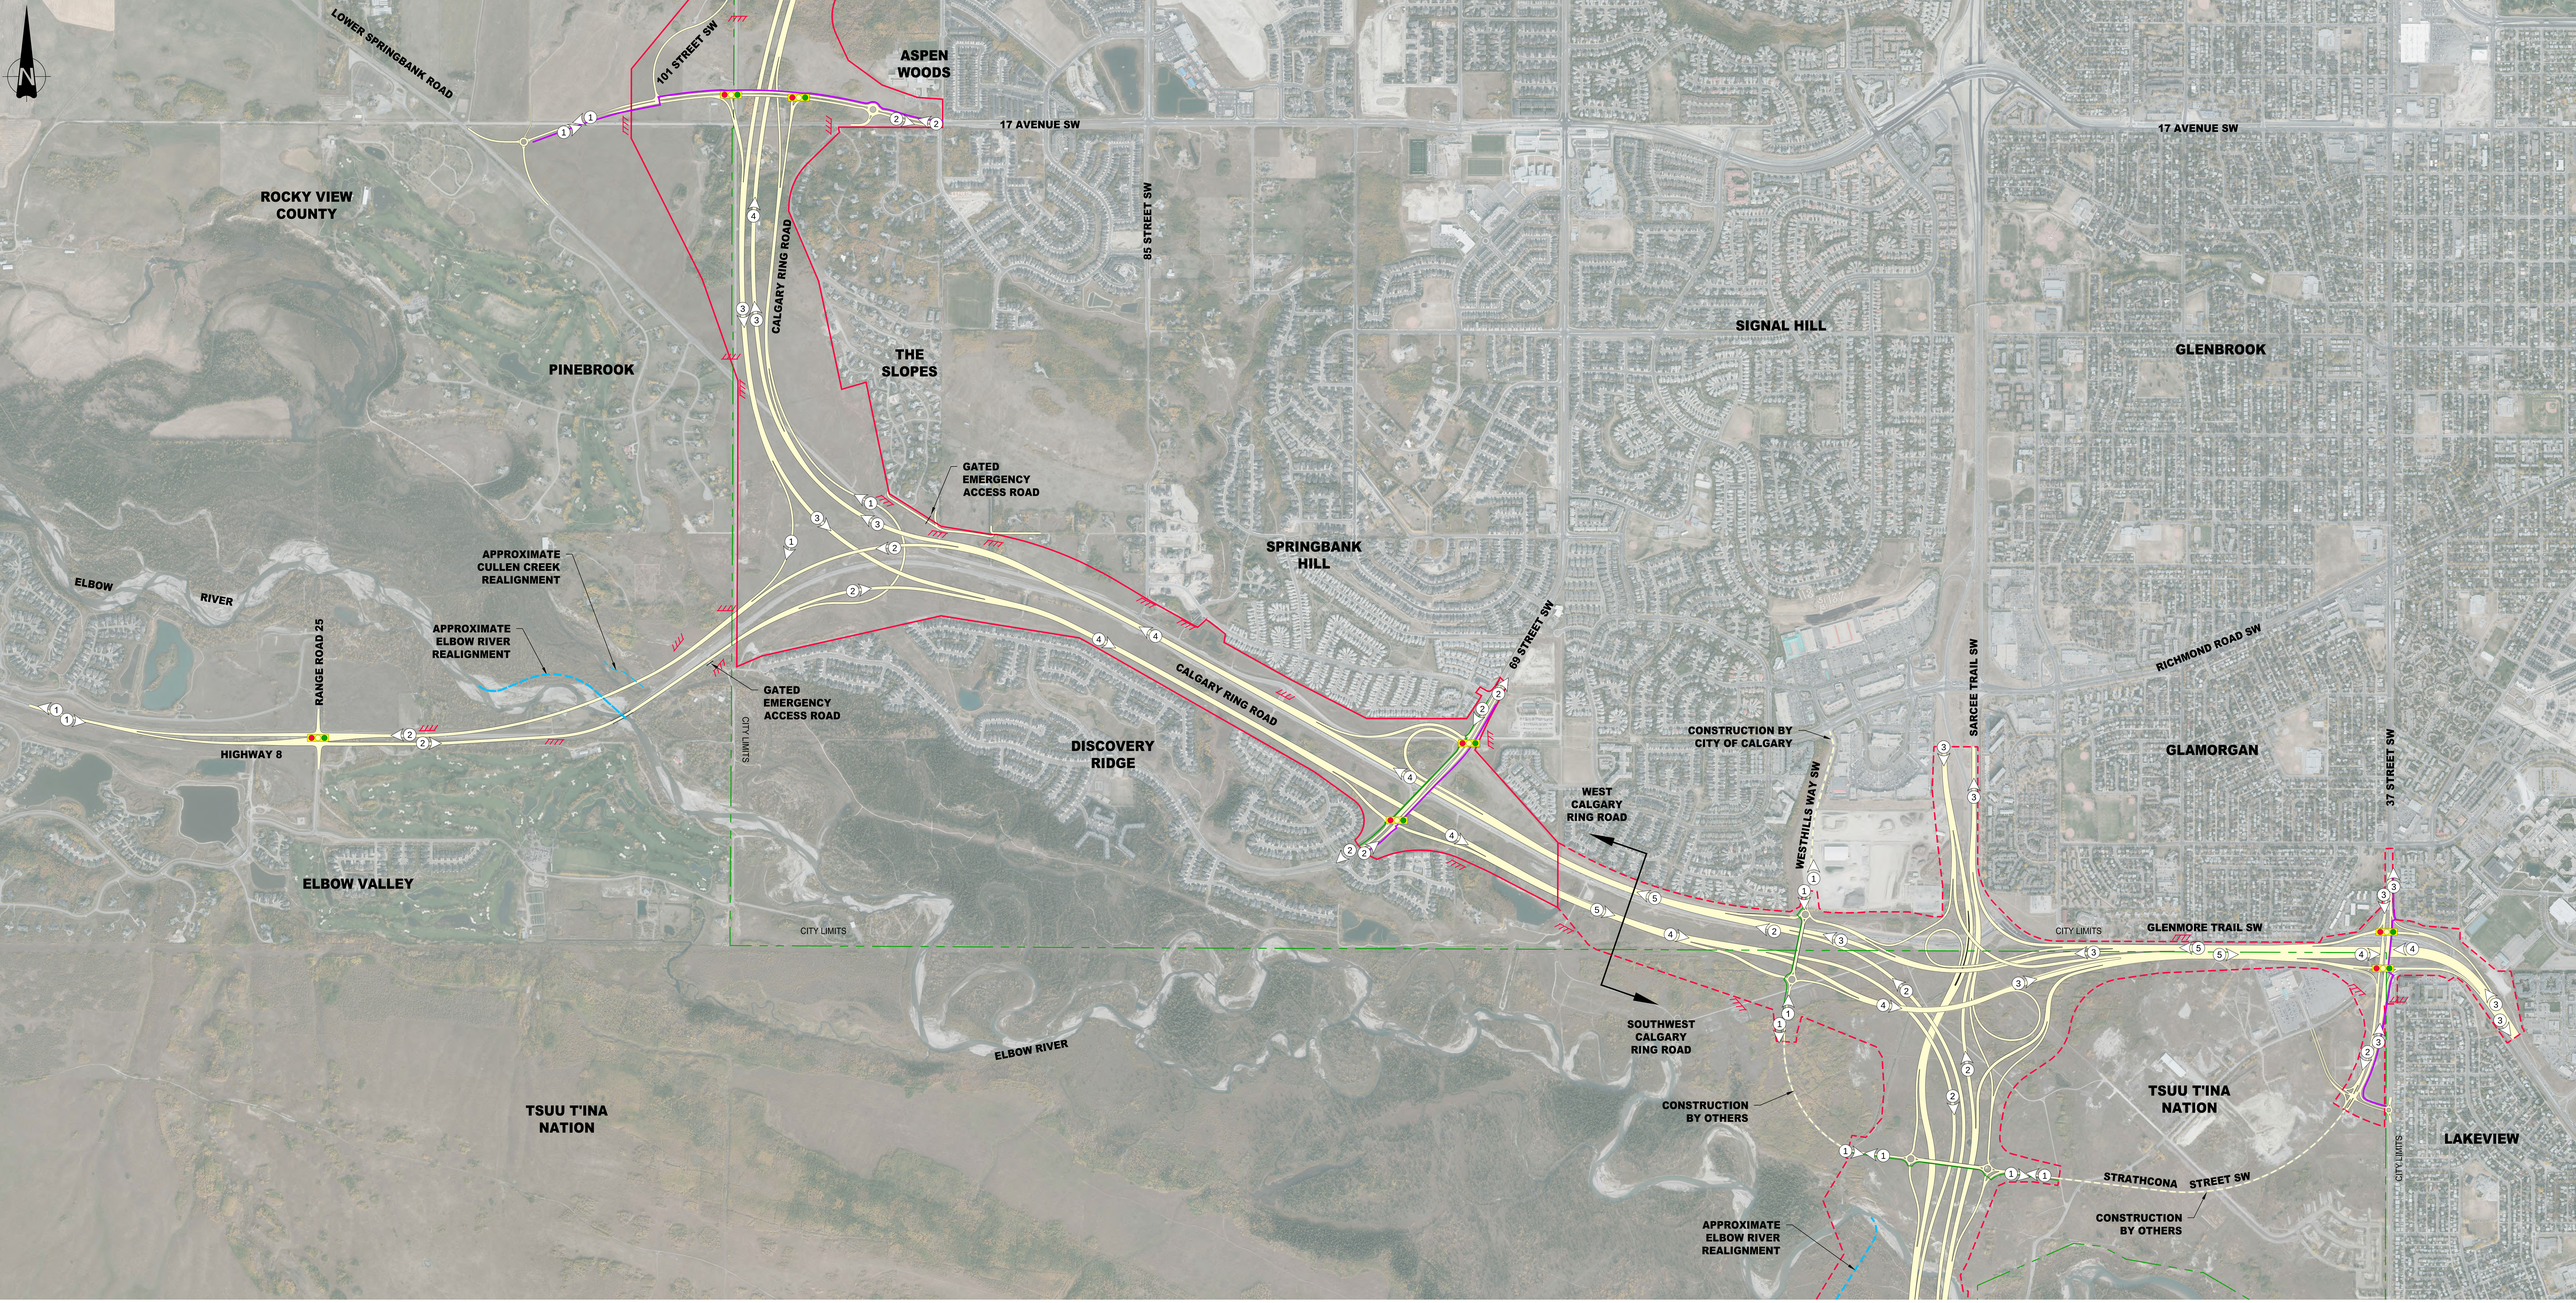

TRANSPORTATION / UTILITY CORRIDOR
PROPOSED TRANSPORTATION / UTILITY CORRIDOR
CITY OF CALGARY
EXISTING PATHWAY
PROPOSED SIDEWALK
PROPOSED PATHWAY
ACCESS ROAD
FUTURE CONSTRUCTION
PROPOSED NUMBER OF LANES AND DIRECTION OF TRAVEL
ROAD CLOSURE

AERIAL PHOTO 2012
SCALE: 1:5000

WEST CALGARY RING ROAD

17 AVENUE SW / HIGHWAY 8 / 69 STREET SW

Alberta Government