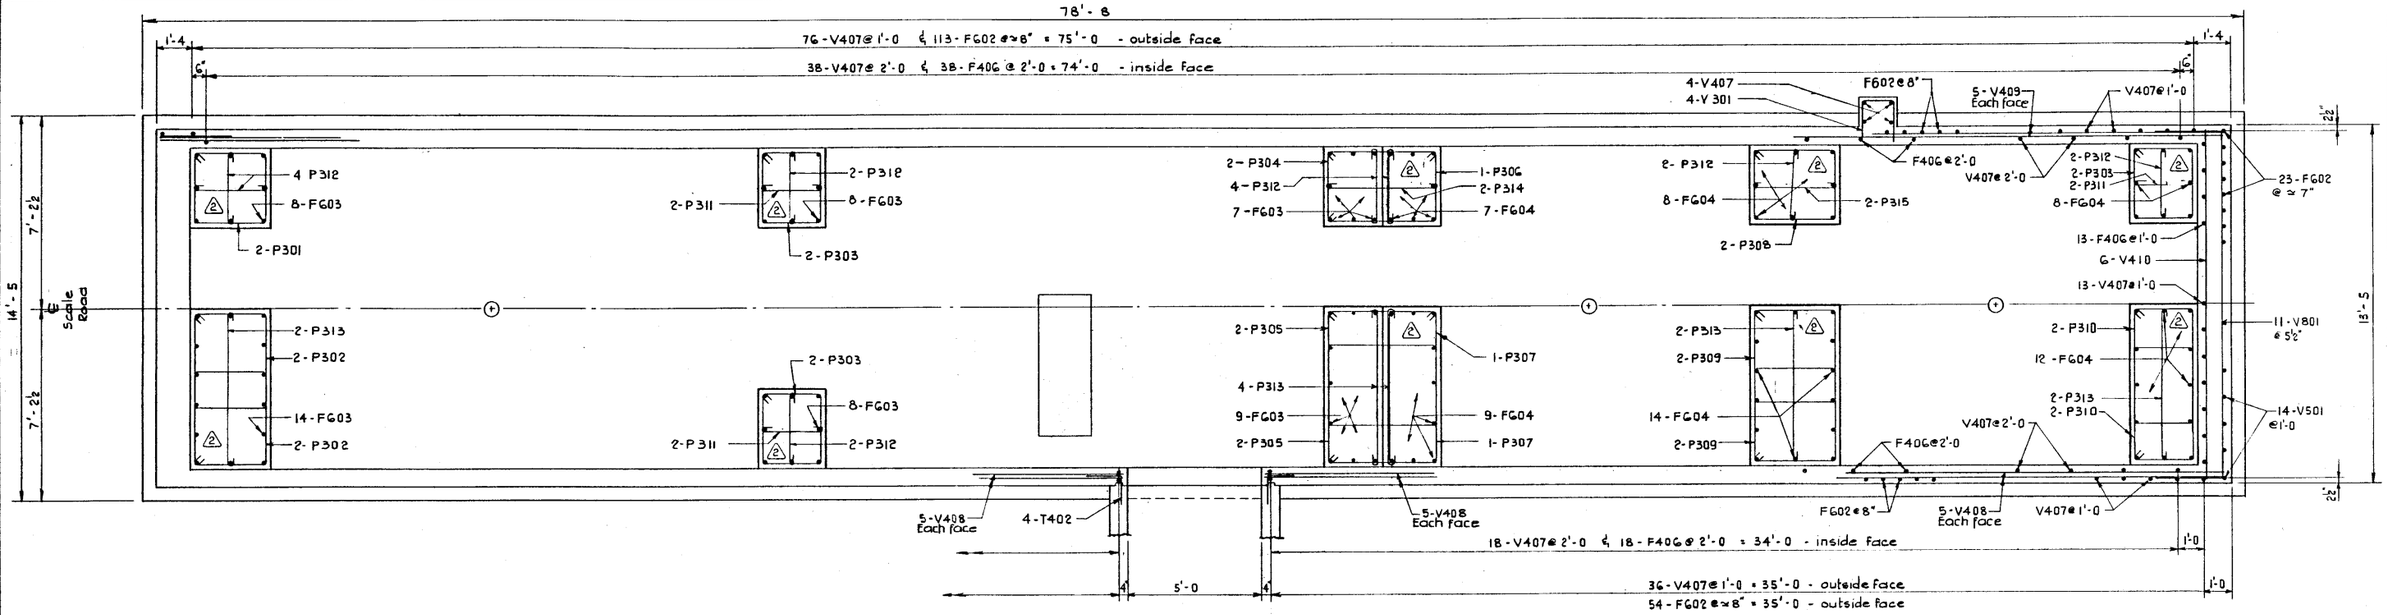


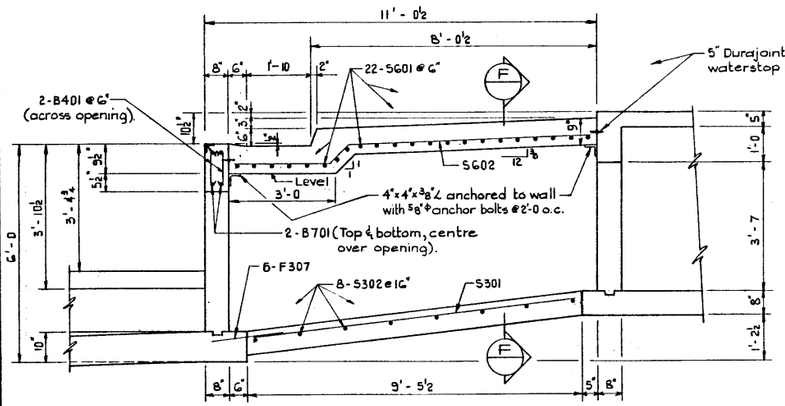


E SECTION S-1001 ½" = 1'-0

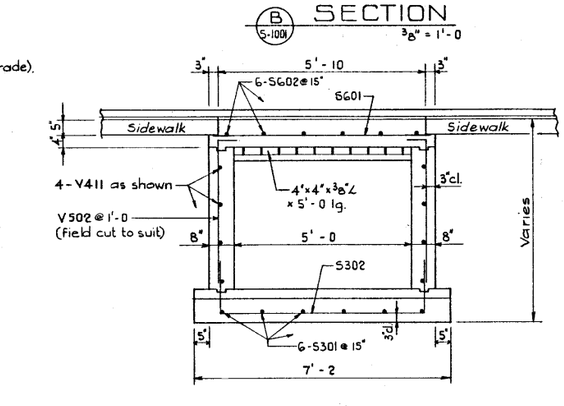


F SECTION ½" = 1'-0

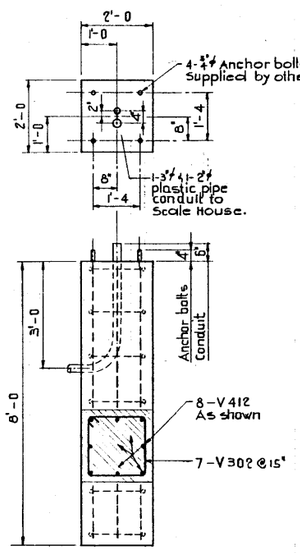


Top of base to be 4 inches above finished grade.

BASE FOR REMOTE DISPLAY ½" = 1'-0

See "SITE PLAN" for location.

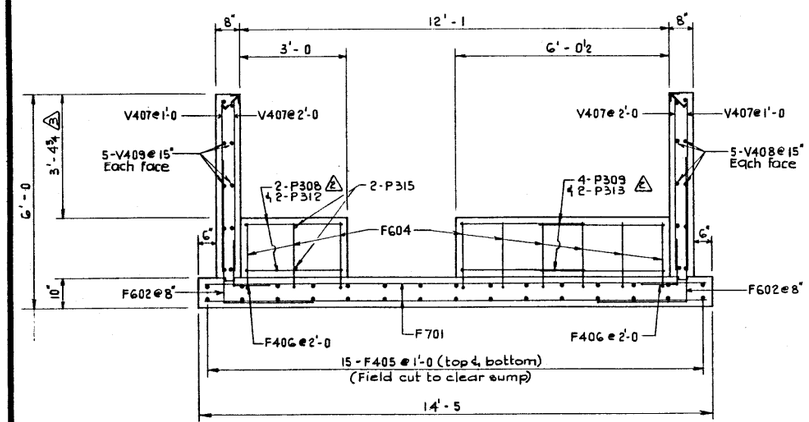


D SECTION S-1001 ½" = 1'-0

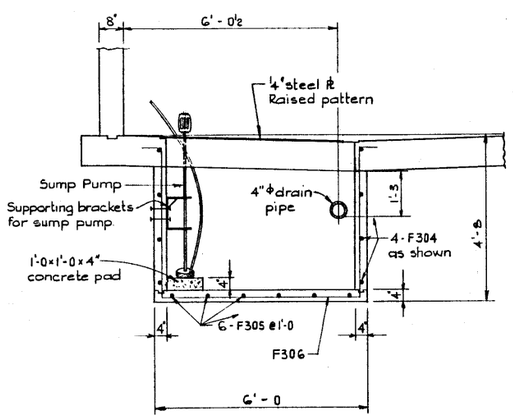


G SECTION S-1001 ½" = 1'-0

GENERAL NOTES:

- All concrete to be 4000 p.s.i.
- All exposed corners are to have a ¾" chamfer or fillet.
- All exposed concrete surfaces shall be formed with oiled plywood or approved equivalent.
- All reinforcing steel is to have "2" clear cover unless otherwise noted.
- Floors to be given a Class 3 - Steel Trowel Finish.
- Pedestals and both sides of walls to be given a Class 1 — Ordinary Surface Finish.
- See Dwg.# S-1049 for "BAR LIST."

SUPERSEDED

SUPERSEDED MAR 3 1972

BY DWG. S-1002-72

(2)

Scale Pit dimensions and reinforcing details taken from Toledo Scale Co. Ltd. Dwg. FC10047 and FC10048.

| NO. | DATE | DESCRIPTION | BY |
|---|---|---|---|
| 1 | Nov. 26, 71 | Dimension revised. | J.R.C. |
| 2 | Sept. 24/71 | Reinforcing. | J.R.C. |
| 3 | July-71 | Redrawn. | J.R.C. |

REVISIONS

APPROVED

CHIEF BRIDGE ENGINEER

DATE

PROVINCE OF ALBERTA
DEPARTMENT OF HIGHWAYS AND TRANSPORT
BRIDGE BRANCH

WEIGH SCALE STATION

SCALE PIT DETAILS #2

| DESIGNED | DRAWN BY | DATE | CHECKED BY | DATE | STREAM | LOCATION | HWY. NO. | SCALE | FILE NO. | SHEET | DWG. NO. |
|---|---|---|---|---|---|---|---|---|---|---|---|
| | V. Boychuk | July 71 | J.R. Channon | Aug. 1971 | | | | shown | 3235 | ..... of ..... | S-1002-71 |