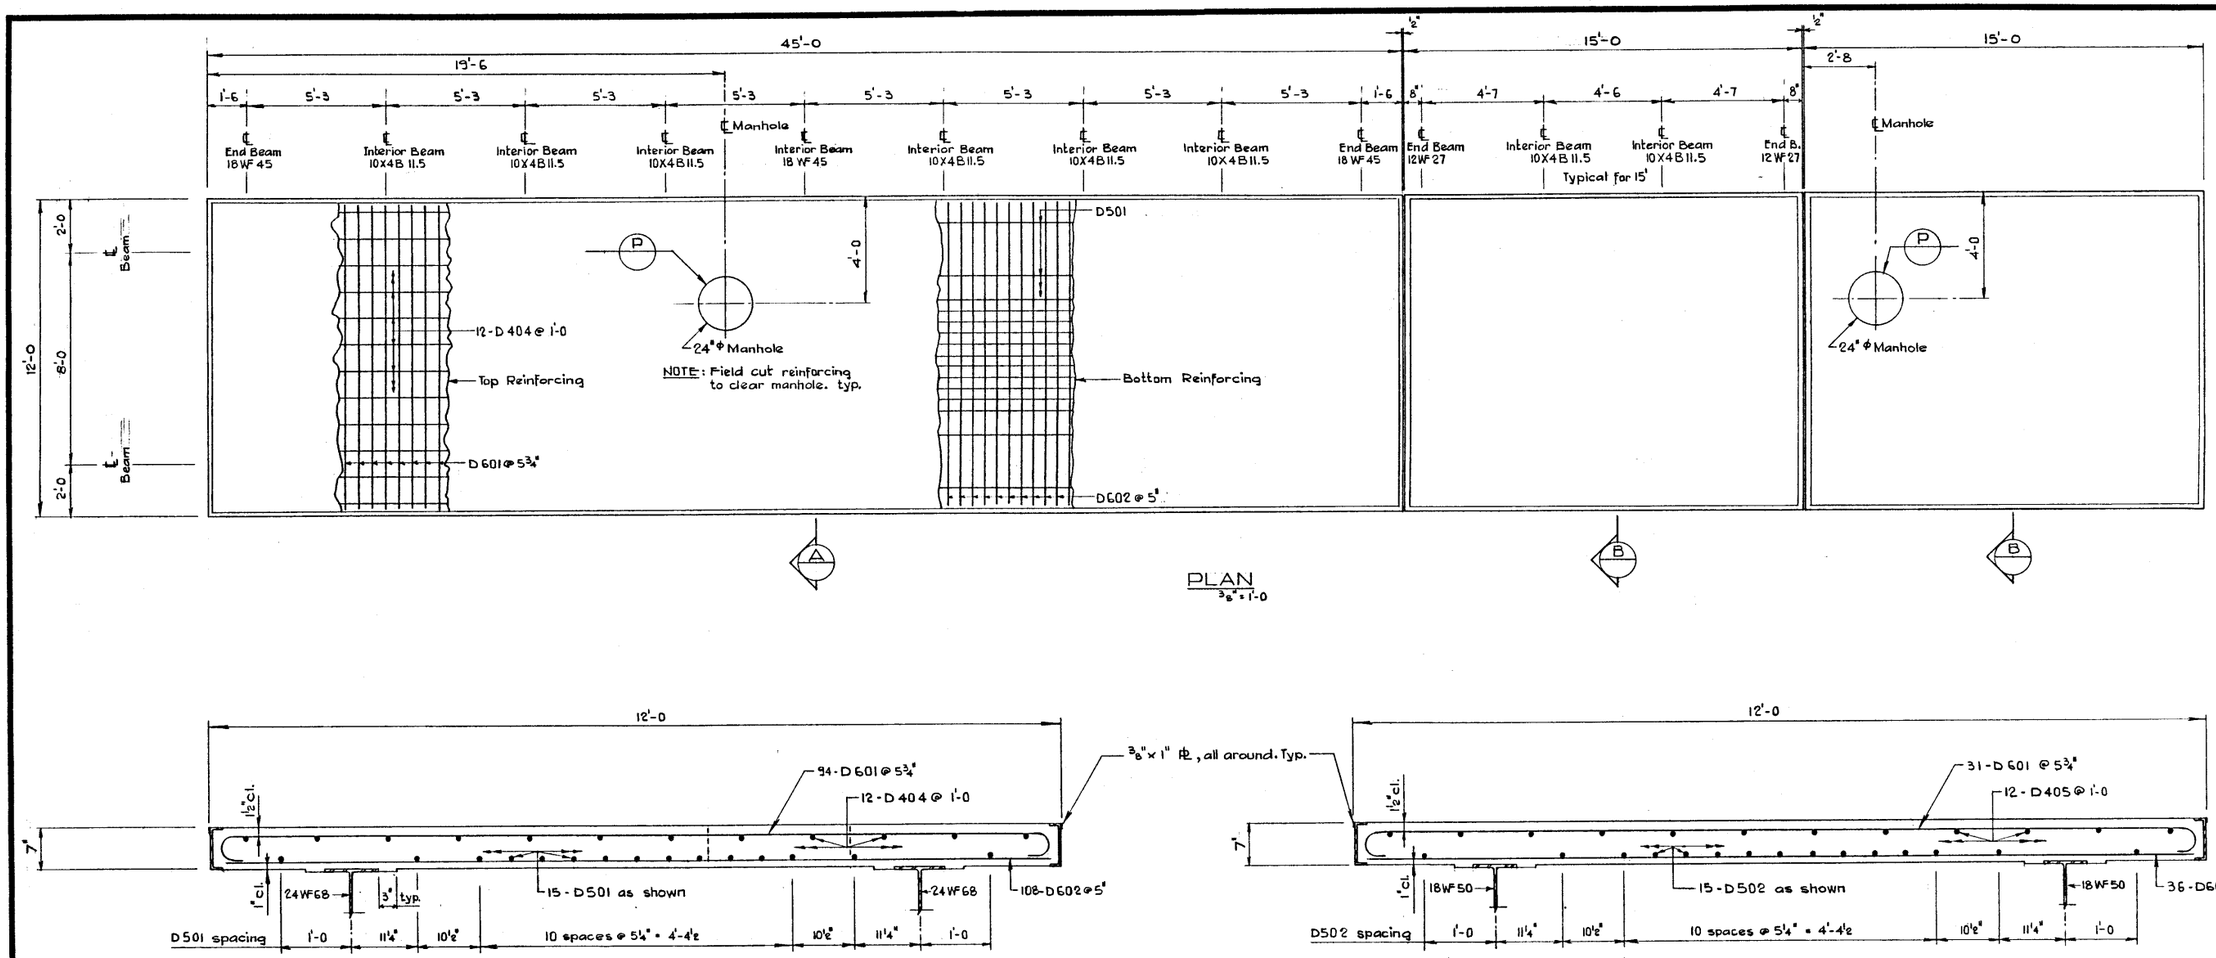

GENERAL NOTES

- All concrete to be 4000 p.s.i.
- All concrete surfaces to be formed with oiled plywood or approved equivalent.
- All reinforcing to have 2" clear cover unless otherwise noted.
- Top of decks to be given a Class 4 - Sidewalk Finish.
- Bottom of decks to be given a Class 1 - Ordinary Surface Finish.
- △1 See Dwg # S-1049 for "BAR LISTS".

SUPERSEDED

SUPERSEDED MAR 2 1972

By Dwg. S-1048-72.

(1)

NO.	DATE	DESCRIPTION	BY
△5			
△4			
△3			
△2			
△1	Sept. 24.71	Note added.	J.R.C.

REVISIONS

APPROVED

CHIEF BRIDGE ENGINEER

DATE

PROVINCE OF ALBERTA
DEPARTMENT OF HIGHWAYS AND TRANSPORT
BRIDGE BRANCH

WEIGH SCALE STATION
SCALE DECK DETAILS

DESIGNED	DRAWN BY	DATE	CHECKED BY	DATE	STREAM	LOCATION	HWY. NO.	SCALE	FILE NO.	SHEET	DWG. NO.
J. Channon	F. Buda	Aug. 71	[signature]	13 Aug 71				shown	3235	....OF....	S-1048

AT & U - RECORDS CENTRE
F208179