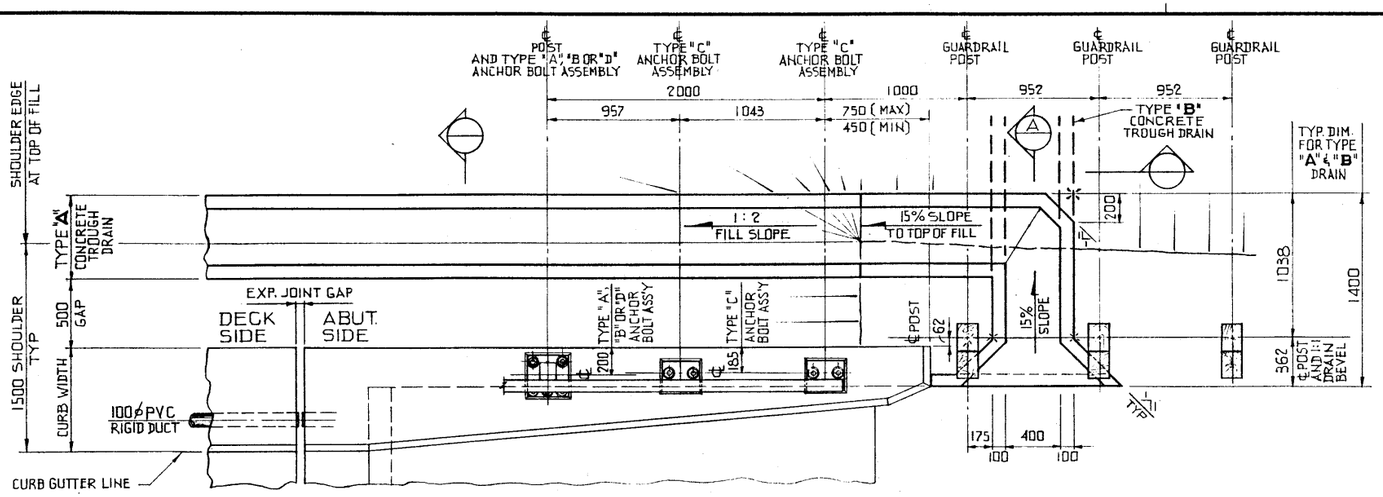

GENERAL NOTES :

- THIS DRAWING FOR OFFICE REFERENCE ONLY.
- PURPOSE OF THIS DRAWING IS TO STANDARDIZE END OF CURB TREATMENT, TROUGH DRAINS AND V.Y. DUCT PLACEMENT.
- PLEASE USE THESE DETAILS AND ADVISE OF ANY PROBLEMS OR CONFLICTS WHICH ARISE SO THAT A MORE FINALIZED STANDARD CAN BE DEVELOPED.
- DIMENSIONS WHICH VARY BETWEEN STRUCTURES AND THEREFORE MUST BE CHOSEN BY THE DESIGNER ARE:

  END POST OF BRIDGERAIL TO END OF CURB (750 MM MAX. TO 450 MM MIN.)

  LENGTH OF STRAIGHT PORTION OF RIGID P.V.C. DUCT (FOR UNUSUAL ABUTMENTS THESE BENDS MAY NEED TO BE EXTENDED).
- TYPE "A" OR "B" TROUGH DRAINS TO BE CHOSEN AS REQUIRED AND SHOWN ON ABUTMENT OR MISCELLANEOUS DRAWING AS WELL AS GENERAL LAYOUT

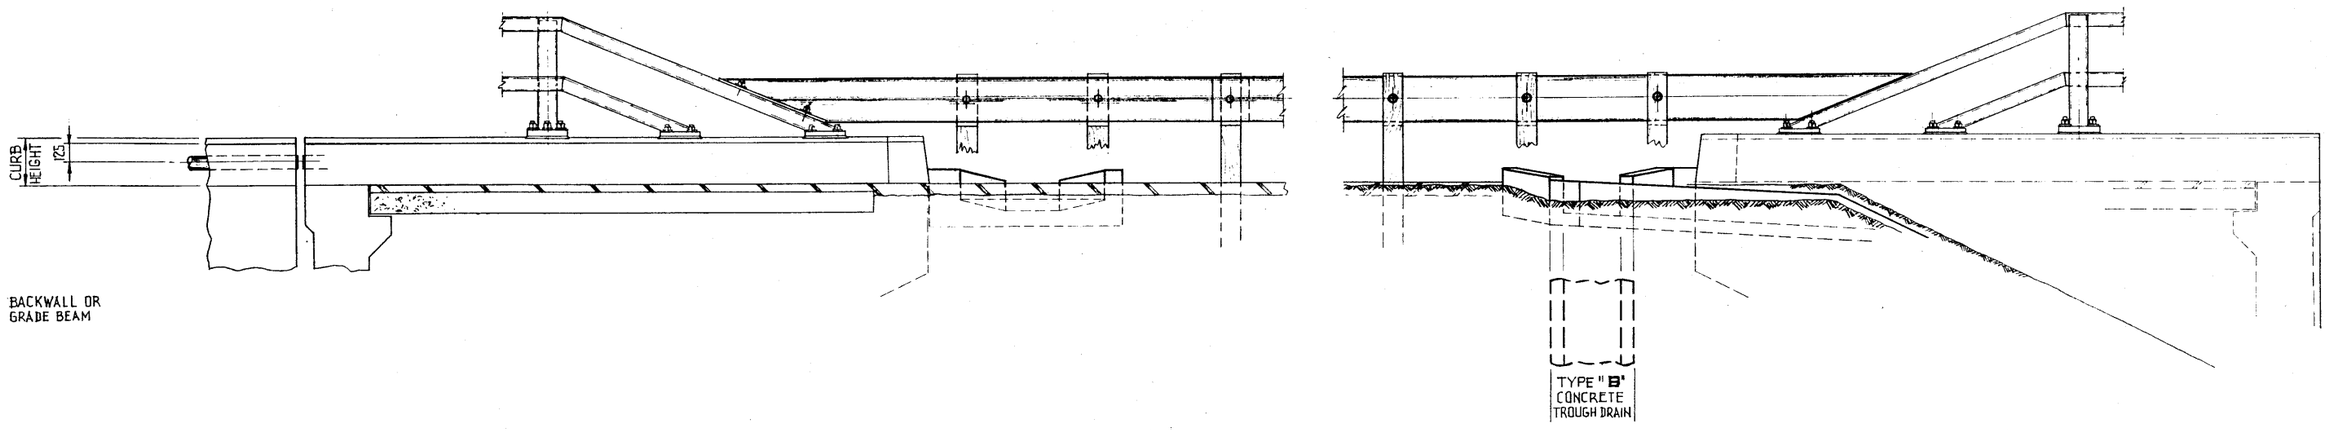

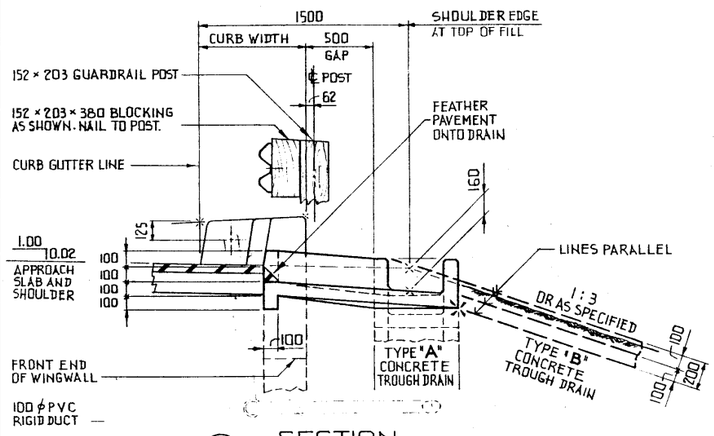

A SECTION
TYPE "A" OR "B" TROUGH DRAIN 1:20

NOTE:
THE OLD PVC RIGID DUCT INSTALLATION STILL APPLIES TO THIS DWG & IS CURRENTLY BEING USED!
87-03-17
Vic

NOT USED
(NO LONGER IN USE)
JAN 24, 2001

OFFICE COPY ONLY

REV	DATE	DESCRIPTION	BY
6			
5			
4			
3			
2			
1	84-	REDRAWN FROM DWG S-1408	

REVISIONS

APPROVED

EXECUTIVE DIRECTOR BRIDGE ENGINEERING

DATE PRELIM

Alberta TRANSPORTATION
BRIDGE ENGINEERING BRANCH

STD ABUTMENT DETAILS FOR:
- CURB TERMINATION
- TROUGH DRAIN
- RIGID PVC DUCT INSTALLATION

DESIGNED	DRAWN	DATE	CHECKED	DATE	STREAM	LOCATION	HIGHWAY	FILE	SHEET	DRAWING
	MMF	84-09-18							OF	S-1408-84