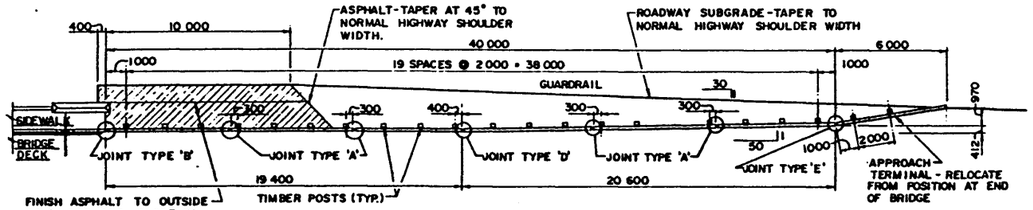

PLAN-46m BOX BEAM GUARDRAIL

SCALE: 1:150

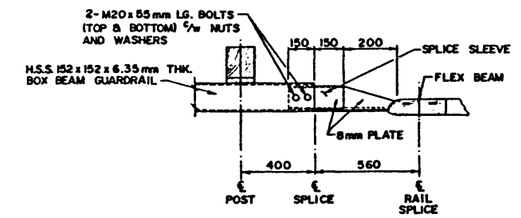

1 DETAIL-SPLICE

SCALE: 1:15

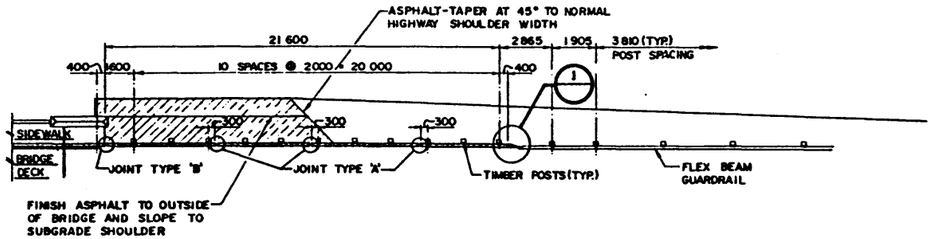

PLAN-22m BOX BEAM GUARDRAIL TO FLEX BEAM GUARDRAIL

SCALE: 1:150

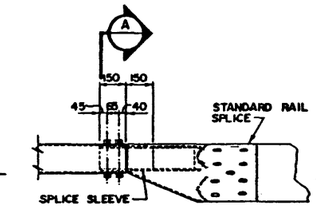

ELEVATION-SPLICE

SCALE: 1:15

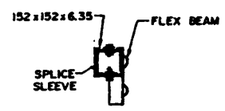

A SECTION

SCALE: 1:15

NOTE:
REFER TO DWG. S-1469 FOR BOX BEAM DETAILS, APPROACH RAIL DETAILS AND JOINT TYPE DETAILS

METRIC

Bolger Parish Trimble Ltd CONSULTING ENGINEERS	ALBERTA TRANSPORTATION BRIDGE AND STRUCTURAL ENGINEERING BRANCH			(1) E.P.T. NO. 109-6-150.
DATE	DWN. BY	DES'D. BY	KANANASKIS COUNTRY BRIDGES	DWG. NO.
FEB., 1982	G.J.P.	S.D.S.	STANDARD APPROACH RAILS	S-1470

(1)(2)

REV	DATE	REVISIONS	BY
1	96-05-31	ORIGINAL TRACING CUT INTO THIS SHEET	VGB

APPROVED

EXECUTIVE DIRECTOR BRIDGE ENGINEERING

DATE

Alberta TRANSPORTATION AND UTILITIES
BRIDGE ENGINEERING BRANCH

KANANASKIS COUNTRY BRIDGES
STANDARD APPROACH RAILS

DESIGNED	DRAWN	DATE	CHECKED	DATE	STREAM	LOCATION	HIGHWAY	FILE	SHEET OF	DRAWING
										S-1470