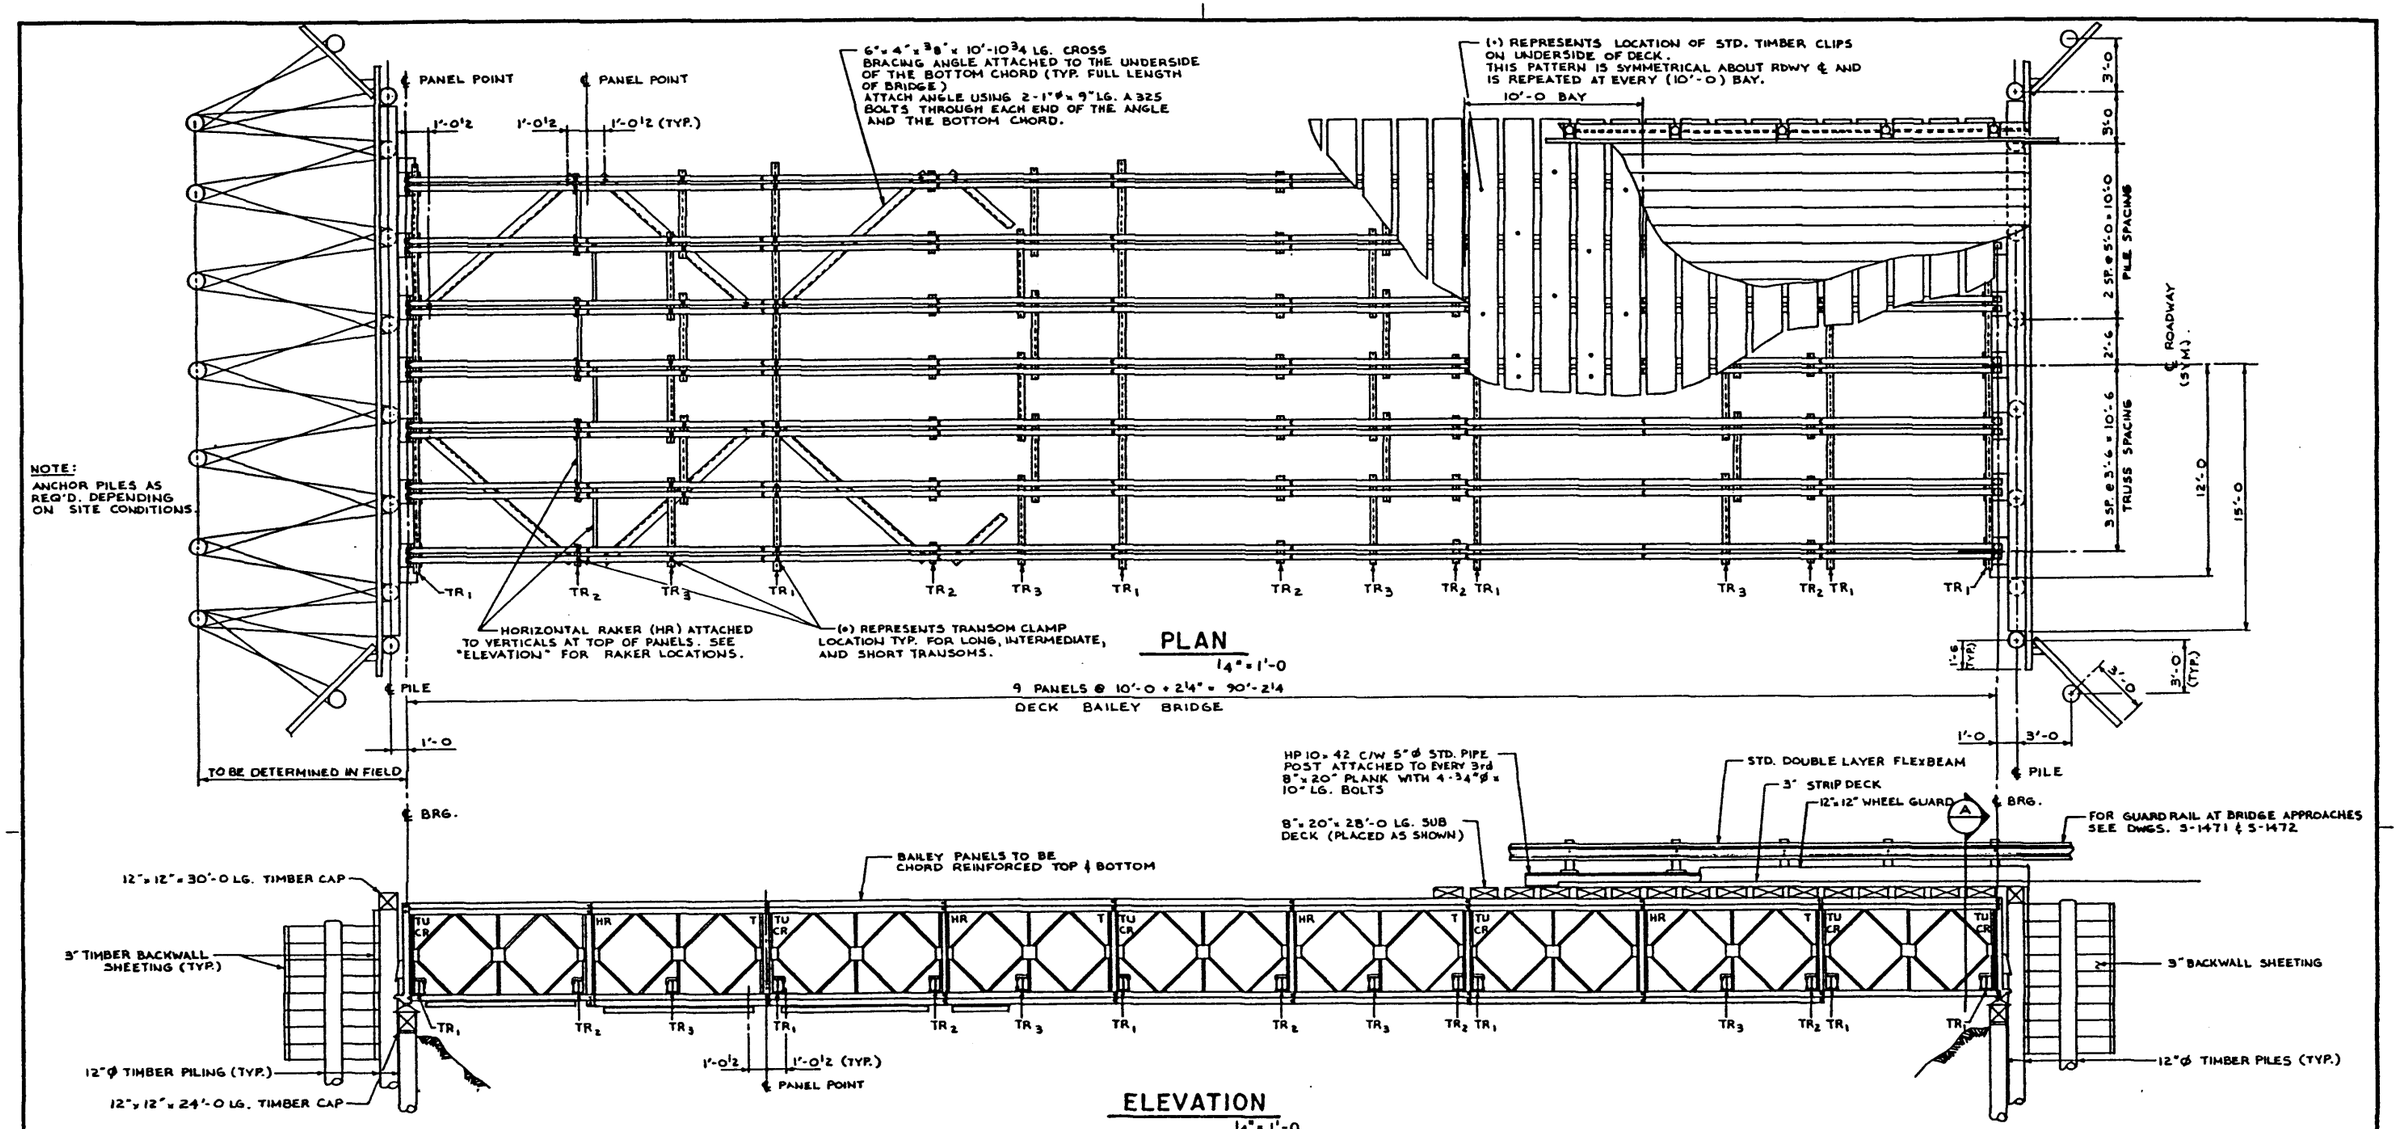

LEGEND

- TR_1 - 23'-0 LG. "LONG TRANSOM" ATTACHED TO BOTTOM CHORD WITH TRANSOM CLAMPS
- TR_2 - 1'-4½ LG. "SHORT TRANSOM" ATTACHED TO BOTTOM CHORD WITH TRANSOM CLAMPS
- TR_3 - 5'-0 LG. "INTERMEDIATE TRANSOM" ATTACHED TO BOTTOM CHORD WITH TRANSOM CLAMPS
- TU - 23'-0 LG. 3"x4" HSS "TUBE" BOLTED TO TOP CHORD WITH CHORD BOLTS.
- CR - "CROSS RAKER" (BB3) AS SHOWN ON SECTION "A" BOLTED TO PANELS & LONG TRANSOM WITH RAKER BOLTS
- HR - "HORIZONTAL RAKER" (BB3) BOLTED TO VERTICAL PANEL MEMBERS WITH RAKER BOLTS & TO SPAN BETWEEN TRUSSES.
- T - "TIE PLATE" CONNECTS TWO LINES OF BAILEY PANELS IN A TRUSS. BOLTED TO THE VERTICAL PANEL MEMBERS OPPOSITE TO THE CROSS RAKERS WITH RAKER BOLTS.

REV	DATE	DESCRIPTION	BY
5			
4			
3			
2			
1			

REVISIONS

APPROVED
EXECUTIVE DIRECTOR BRIDGE ENGINEERING
DATE FEB 21, 1990

Alberta TRANSPORTATION
REGIONAL TRANSPORTATION

90' DECK BAILEY BRIDGE ASSEMBLY DETAILS

DESIGNED	DRAWN	DATE	CHECKED	DATE	STREAM	LOCATION	HIGHWAY	FILE	SHEET	DRAWING
C.W. J.M.	D.B.C.	90-02-08							1 of 2	S-1489