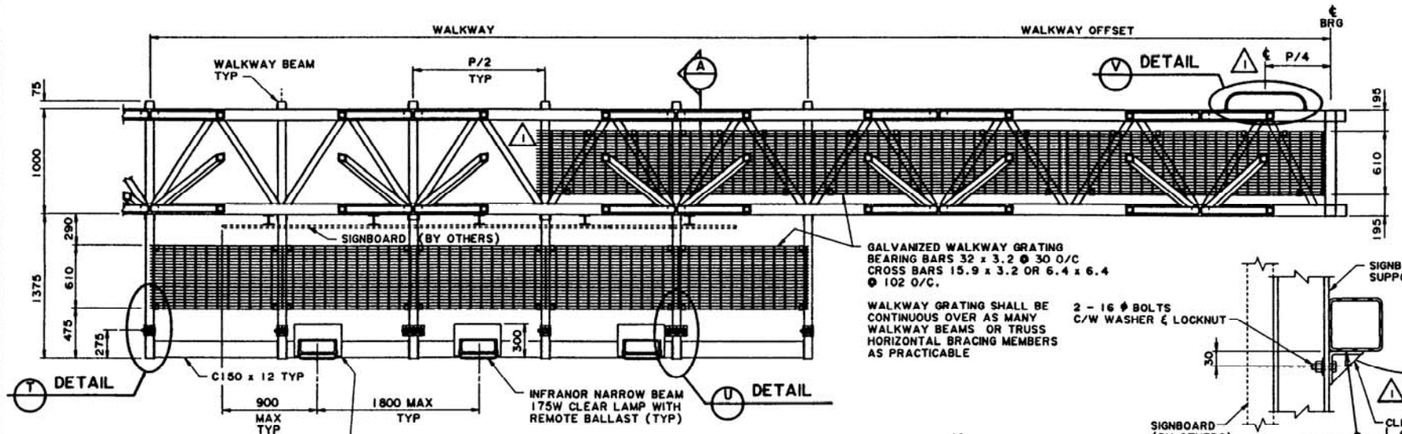

WALKWAY PLAN
1:25

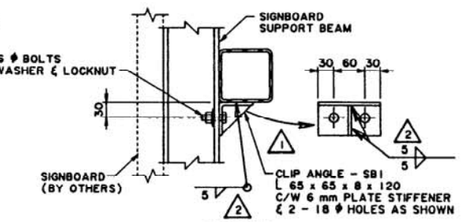

DETAIL S
1:5

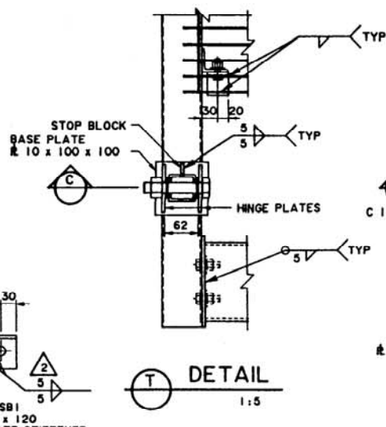

DETAIL T
1:5

DETAIL U
1:5

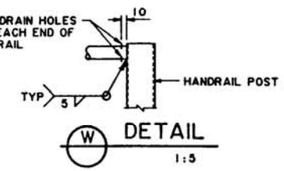

DETAIL W
1:5

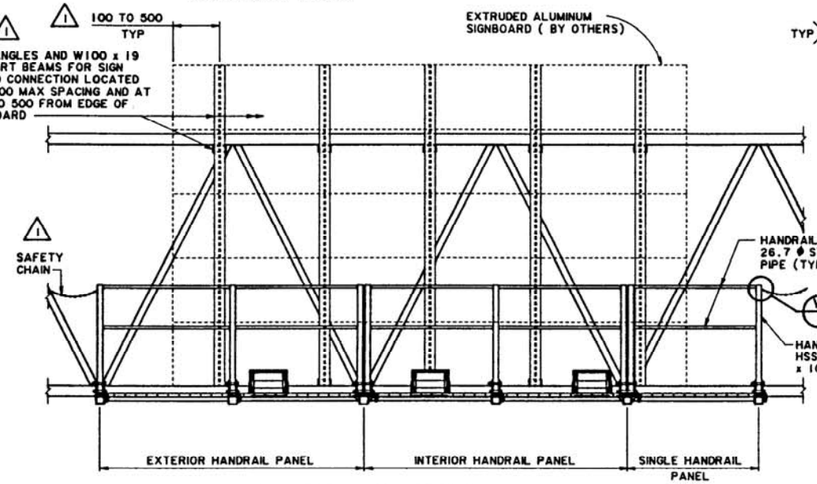

HANDRAIL ELEVATION
1:25

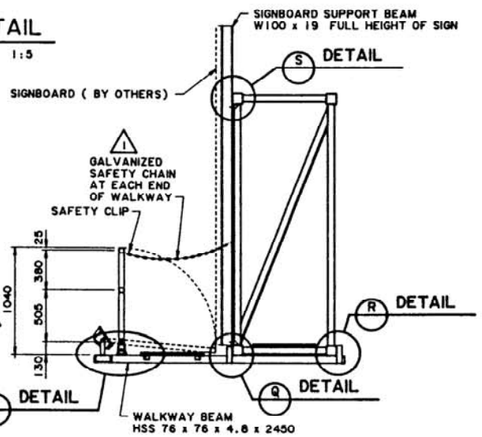

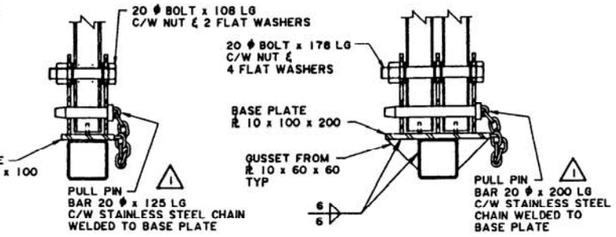

SECTION C
1:5

SECTION D
1:5

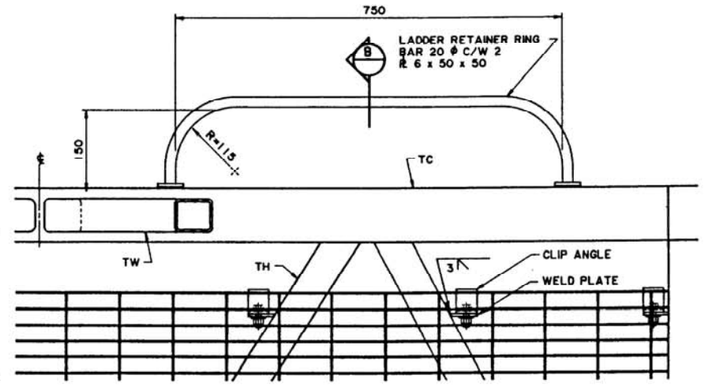

DETAIL V
1:5

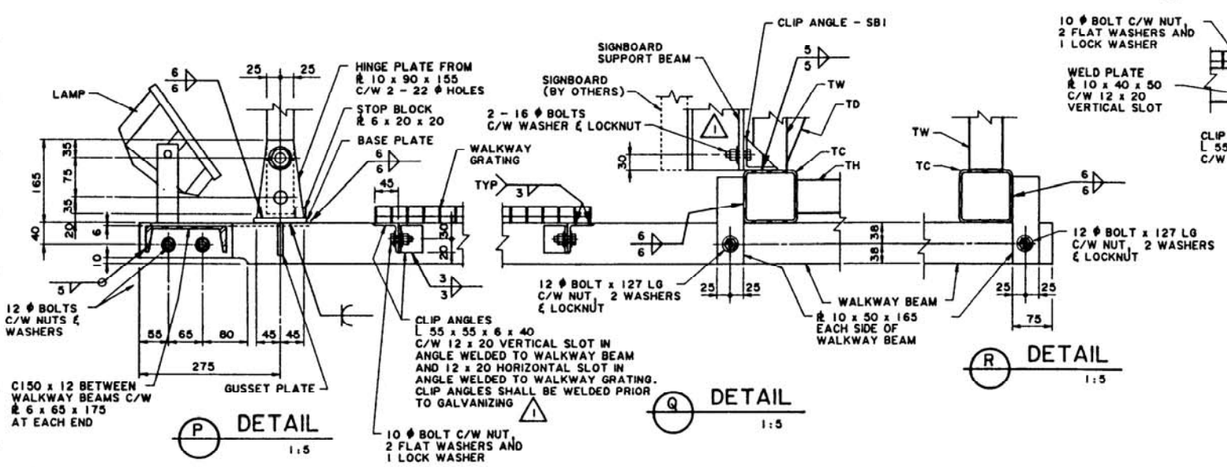

SECTION A
1:25

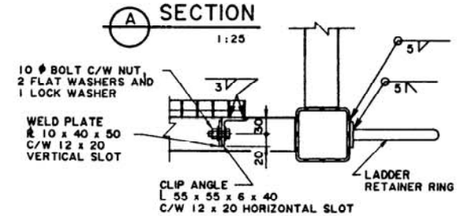

SECTION B
1:5

TYPICAL GRATING TO MEMBER TH CONNECTION

SUPERSEDED BY S-1610
REVISION 3, 2007-01-17 (2)

REV	DATE	REVISIONS	BY
2	94-08-22	WELD SYMBOL - S DETAIL	LEA
1	94-05-26	GENERAL	LEA

APPROVED
EXECUTIVE DIRECTOR BRIDGE ENGINEERING
DATE 96-03-04

Alberta TRANSPORTATION AND UTILITIES
BRIDGE ENGINEERING BRANCH

STANDARD TRUSS SIGN STRUCTURE

WALKWAY AND HANDRAIL DETAILS

DESIGNED	DRAWN	DATE	CHECKED	DATE	STREAM	LOCATION	HIGHWAY	FILE	SHEET	DRAWING
RJR RJR	MIK	93-04-20							5 of 5	S-1610

FILE: BRLBR/STDS: s1610s04.rv2 UPDATE: 1430 hrs AUG 22, 1994