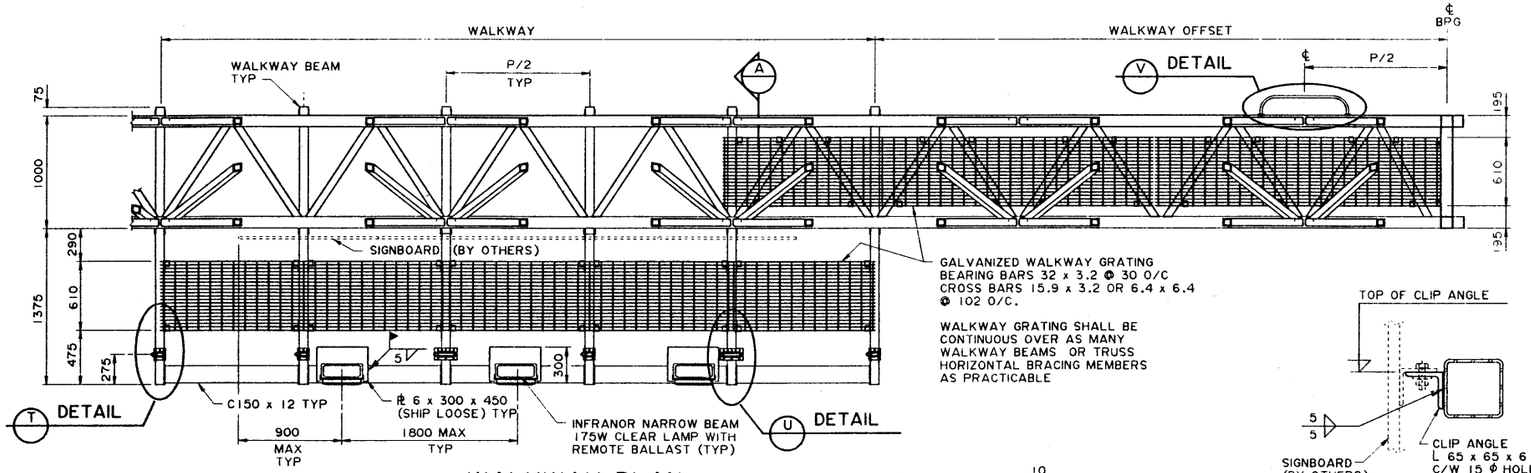

WALKWAY PLAN
1:25

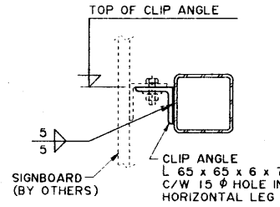

DETAIL S
1:5

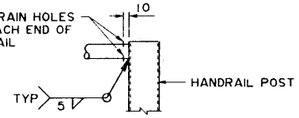

DETAIL W
1:5

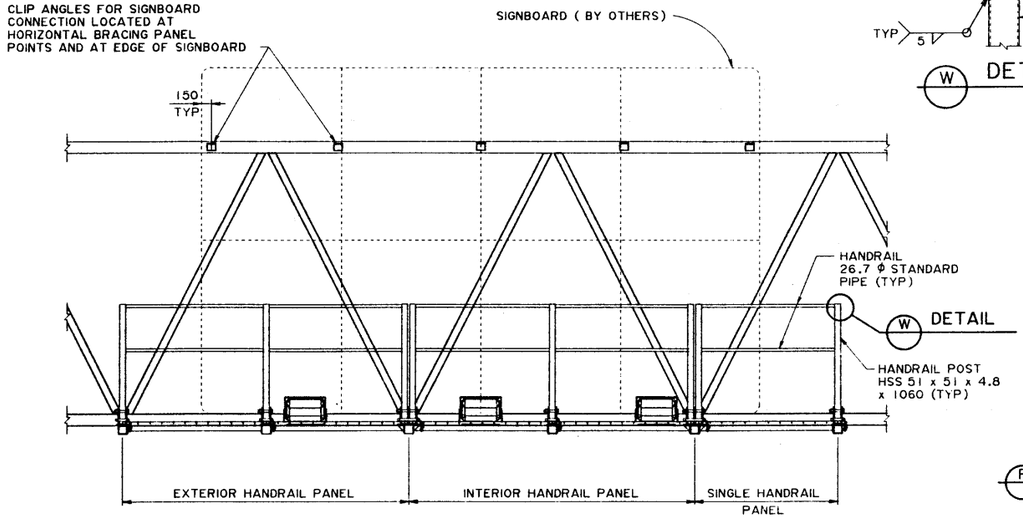

HANDRAIL ELEVATION
1:25

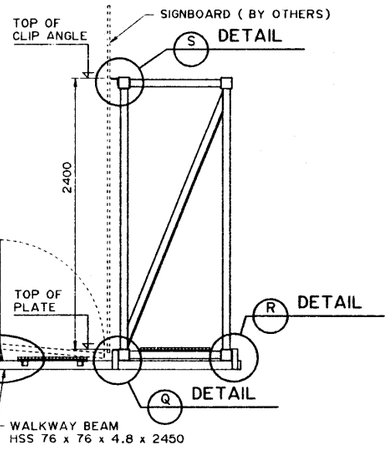

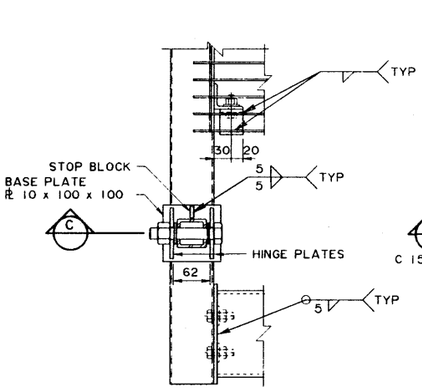

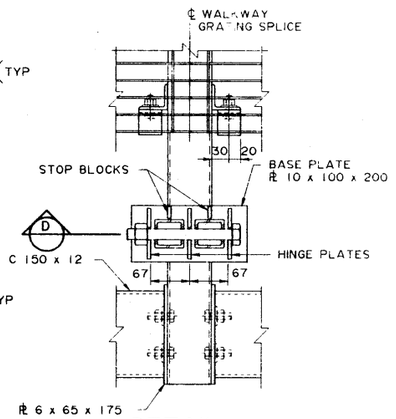

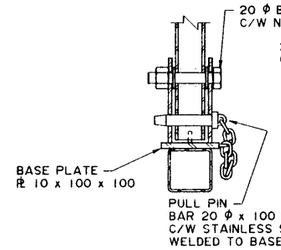

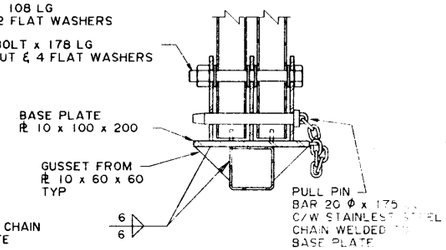

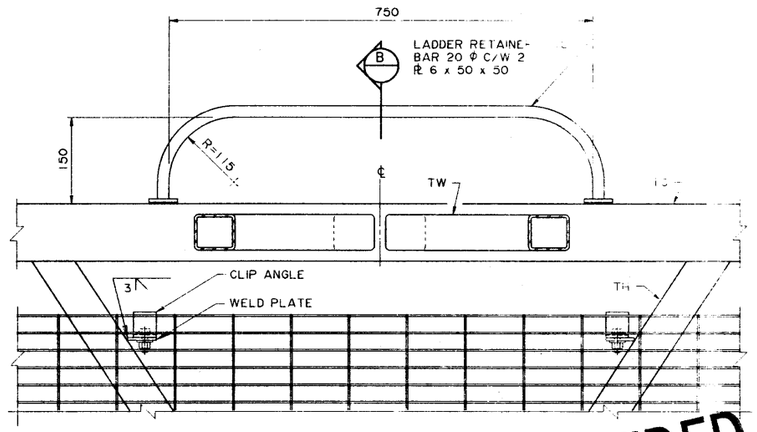

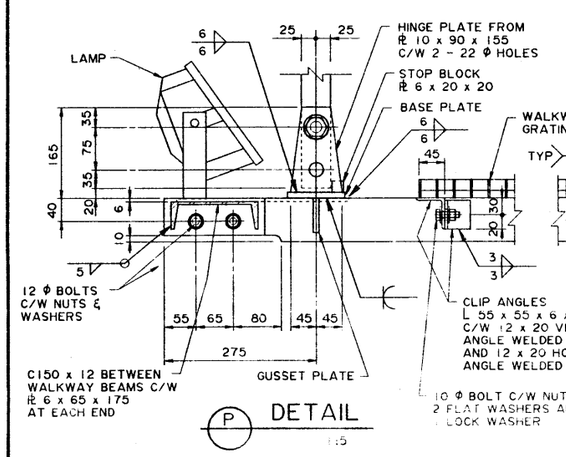

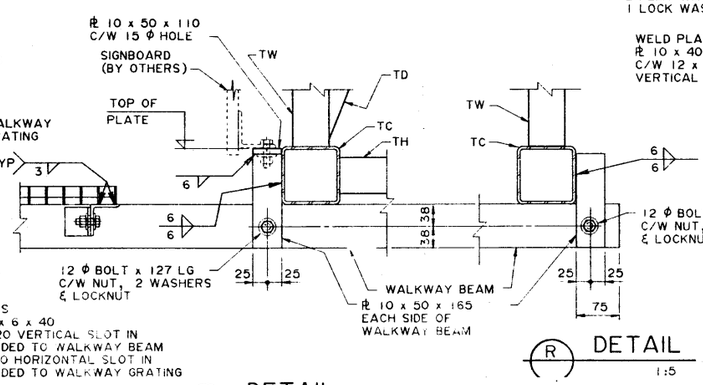

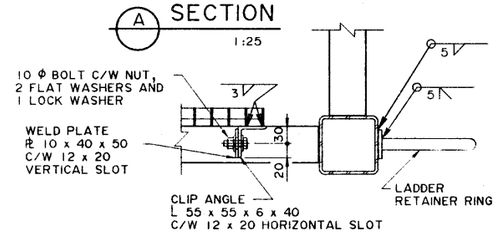

SUPERSEDED
BY REVISION 1 2 3

REV	DATE	REVISIONS	BY
1			
2			
3			
4			
5			
6			
7			

APPROVED
EXECUTIVE DIRECTOR BRIDGE ENGINEERING
DATE PRELIM.

Alberta TRANSPORTATION AND UTILITIES
BRIDGE ENGINEERING BRANCH

STANDARD TRUSS SIGN STRUCTURE

WALKWAY AND HANDRAIL DETAILS

BY	ED	DRAWN	DATE	CHECKED	DATE	STREAM	LOCATION	HIGHWAY	FILE	SHEET	DWG
RJR		MIK	93-04-20							5 OF 5	S-1610

AT # R 8002986 CENTRE P26817