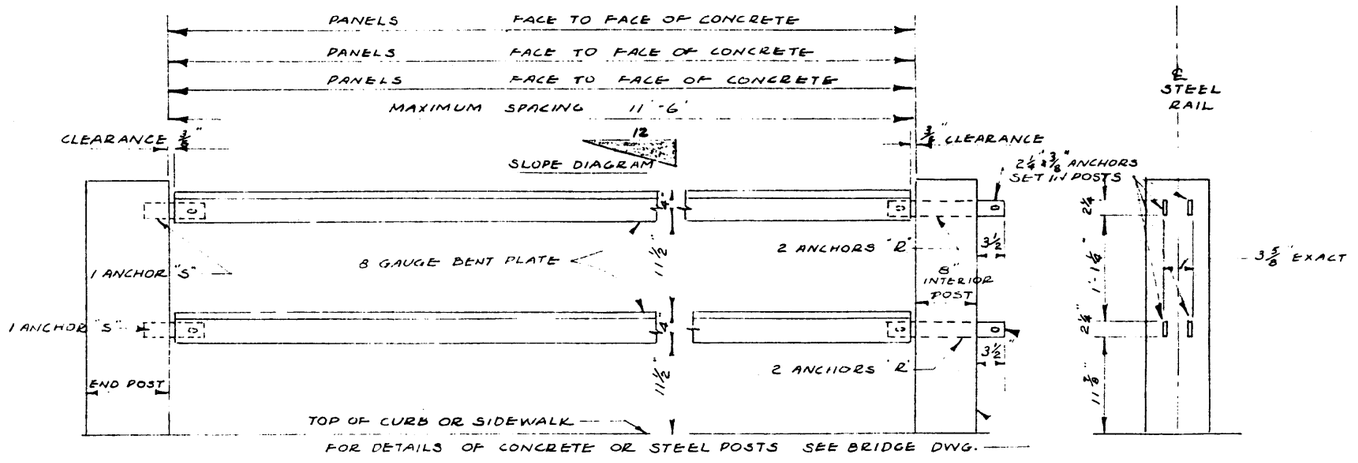

ELEVATION

SCALE 3/4" = 1'-0"

END ELEV. OF POST

SHOWING DIMENSIONS FOR SETTING ANCHORS

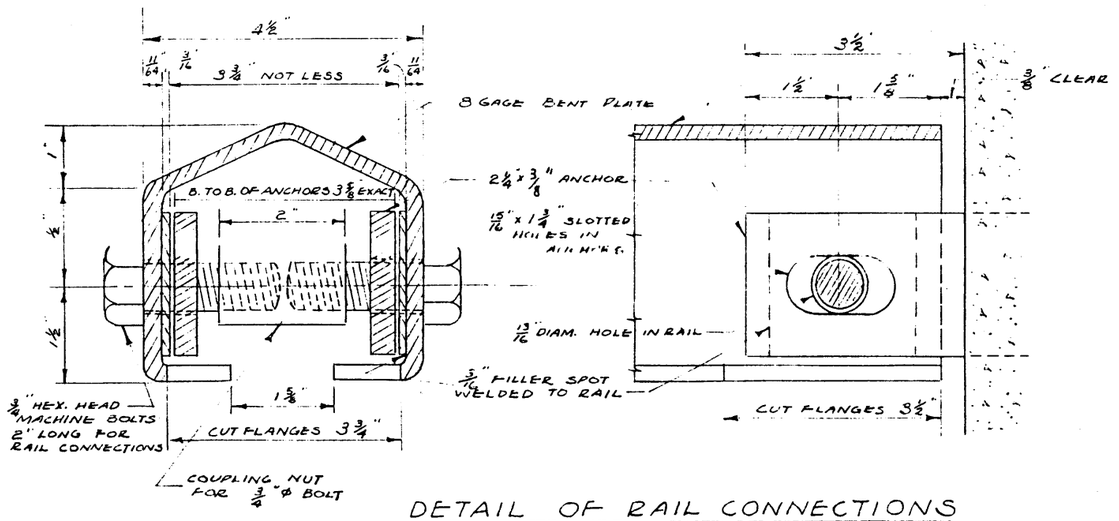

DETAIL OF RAIL CONNECTIONS

HALF SIZE

BILL OF MATERIAL

No.	DETAILS (N.T.S)
	ANCHORS "R" 2 1/4" x 3/8"
	ANCHORS "S" 2 1/4" x 3/8"
	3/4" HEXAGON HEAD MACHINE BOLTS 2" LONG
	COUPLING NUTS FOR 3/4" BOLTS

NOTE: SLOTTED HOLES IN ANCHORS MUST BE FINISHED SMOOTH AND TRUE

APPROVED ..... CHIEF BRIDGE ENGINEER

FILE No.

NOTE: ALL STEEL INCLUDING BOLT HEADS, NUTS AND ANCHORS, TO BE GIVEN ONE SHOP COAT OF PAINT APPLIED BY BRUSH AS PER SPECIFICATION

HORIZONTAL HIGHWAY TYPE HANDRAIL

DEPARTMENT OF HIGHWAYS
BRIDGE BRANCH
APRIL 29/53

CONTRACT NUMBER

DWG. No. S-543

AT & U - RECORDS CENTRE
F190656