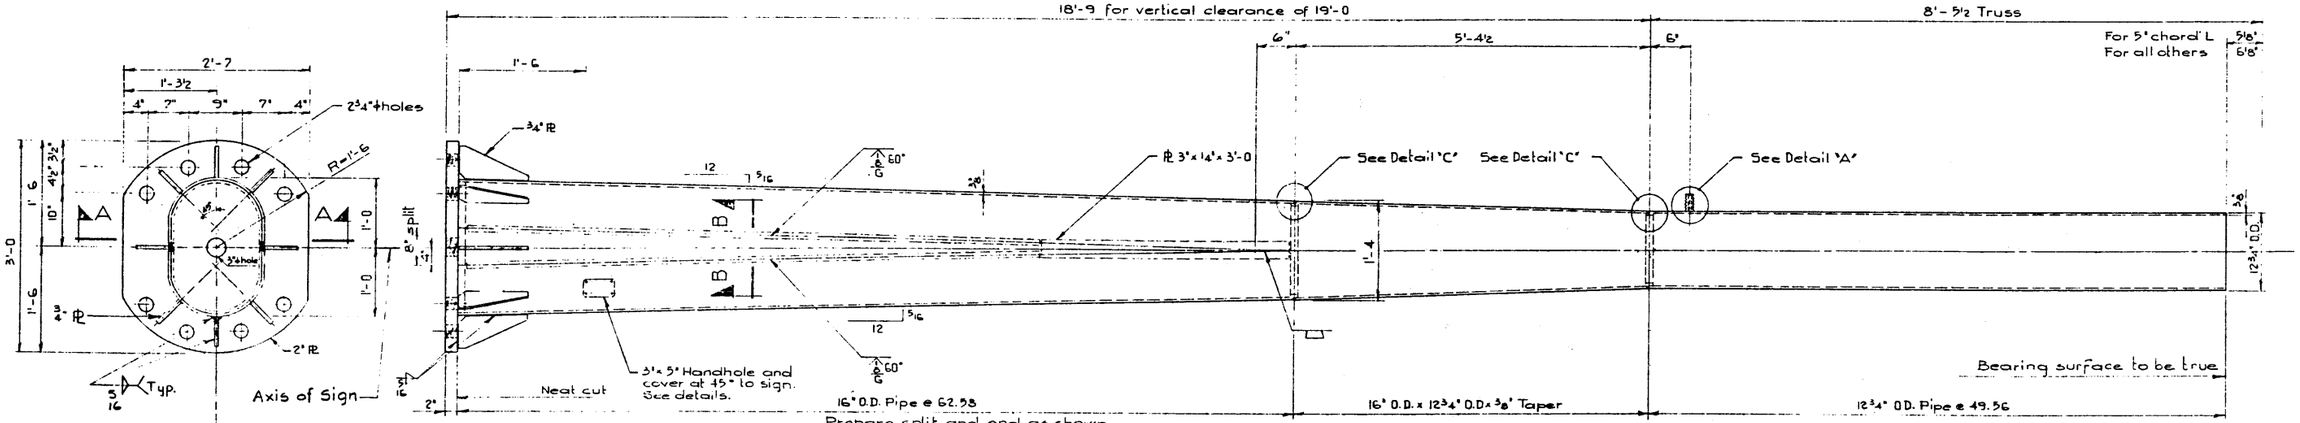

"PIPE COLUMN"

2 req'd per sign bridge. N.T.S.

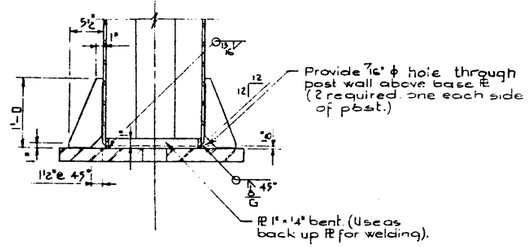

A – A

Scale: 1"=1'-0

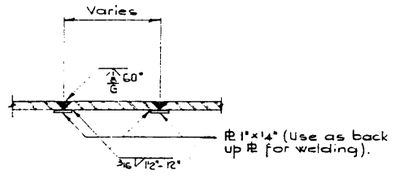

B – B

Scale: 1"=1'-0

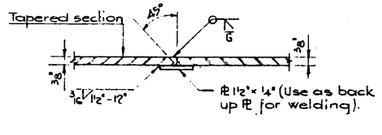

"DETAIL 'C'"

Scale: 3"=1'-0

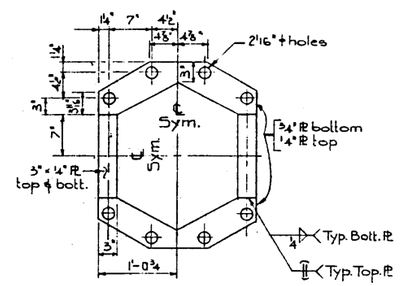

ANCHORAGE PLATES

N.T.S.

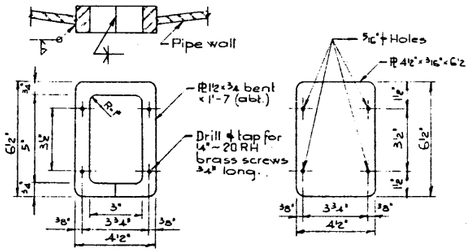

"HANDHOLE & COVER DETAILS"

1 req'd per column. Scale: 3"=1'-0

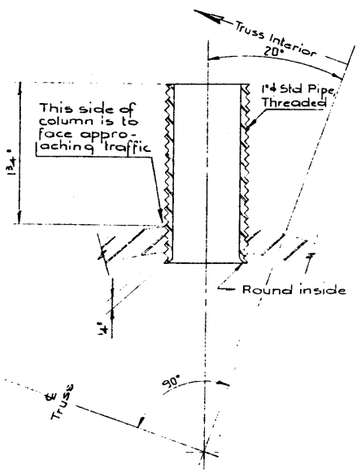

— DETAIL 'A' —

Scale: Full Size

1 – as shown per truss.
1 – opp. of shown per truss.

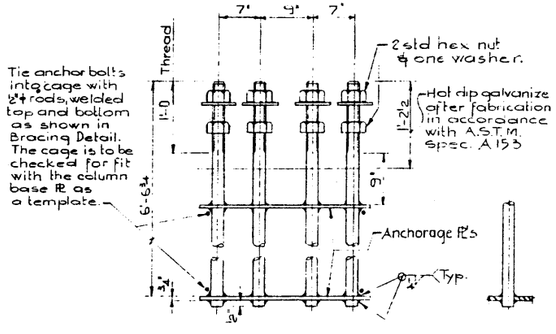

"ANCHORAGE DETAIL"

1 cage req'd per column Scale: 1"=1'-0

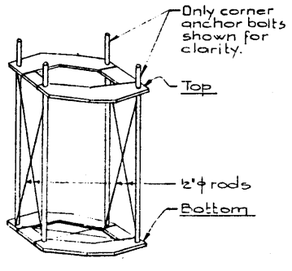

"BRACING DETAIL"

N.T.S.

NOTES

- For General Notes see Dwg.# S-960, "Railing Details and Notes.
- An alternate post may be fabricated with the tapering and split portions of the post formed from 3/4" PL bent to an equivalent section.
- Approx. weight per column = 2300 Lbs.

Work this drawing in conjunction with "Sign Structure Layout" and "Frame Details" drawings.

NO.	DATE	DESCRIPTION	BY
4			
3			
2			
1	OCT. 11. 1967	Redrawn from Dwg.#	H.F.

REVISIONS

DESIGNED BY
DETAILED BY D.H. QUAPP DATE May 19 62
CHECKED BY DATE

STANDARD SIGN BRIDGE
TYPE 1 POST

GOVERNMENT OF THE PROVINCE OF ALBERTA
DEPARTMENT OF HIGHWAYS
BRIDGE BRANCH, EDMONTON

FILE NO. HWY. NO. DWG. NO.
LOCATION SCALE S-936
STREAM SHEET OF

AT & U – RECORDS CENTRE