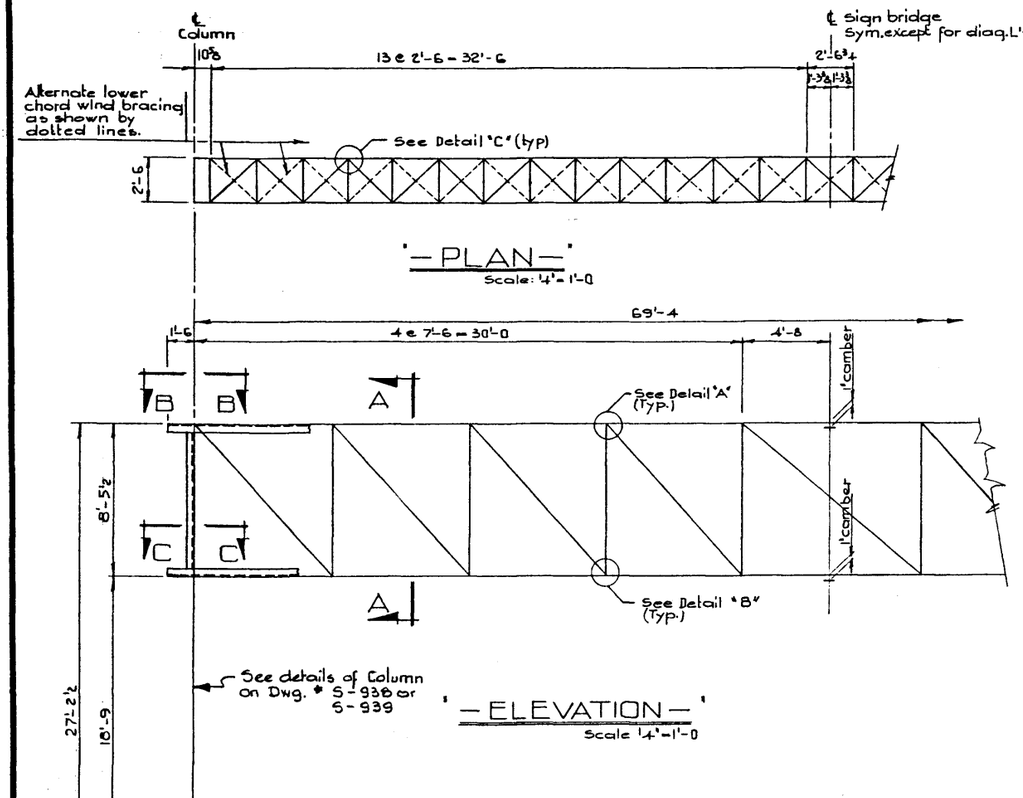

"—PLAN—"
Scale: ¼"=1'-0

"—ELEVATION—"
Scale ¼"=1'-0

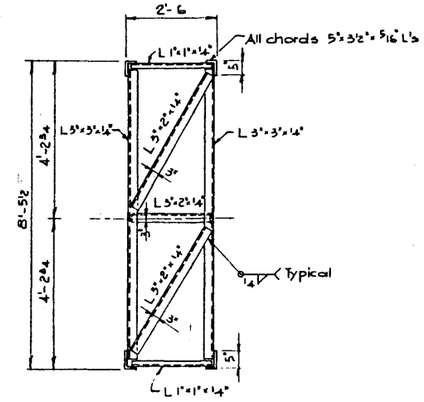

—TYPICAL SECTION A-A—
Scale: ½"=1'-0

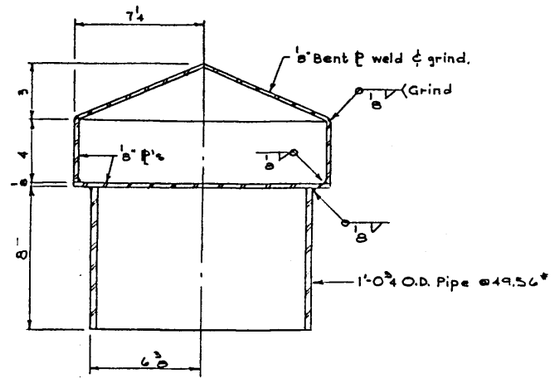

DUMMY CAP DETAIL
Scale: 3"=1'-0

NOTES :
- For "General Notes" see dwg. S-960, "Railing Details & Notes."

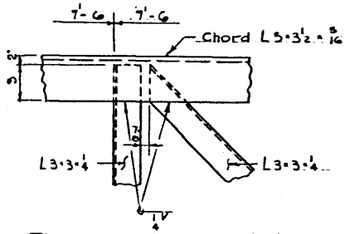

TYPICAL DETAIL "A"
Scale: 1½"=1'-0

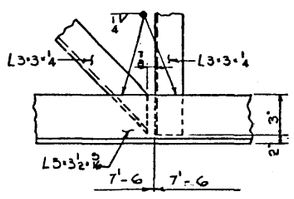

TYPICAL DETAIL "B"
Scale: 1½"=1'-0

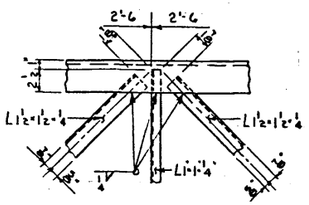

TYPICAL DETAIL "C"
Scale: 1½"=1'-0

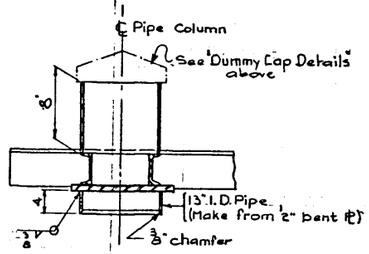

D — D
Scale: 1"=1'-0

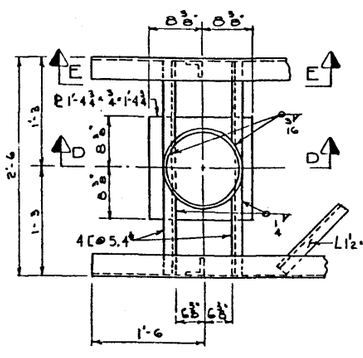

"B — B"
Scale: 1"=1'-0

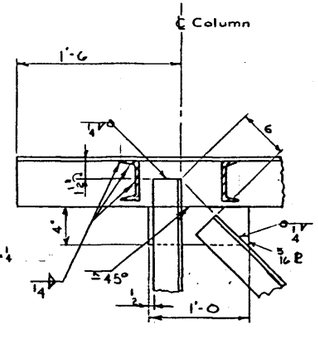

"E — E"
Scale: 1½"=1'-0

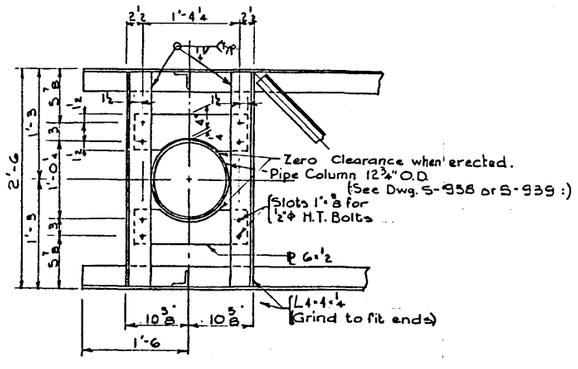

"C — C"
Scale: 1"=1'-0

- Work this dwg. in conjunction with "Sign Structure Layout," "Post," & "Walkway Details" dwgs.

NO.	DATE	DESCRIPTION	BY
4			
3			
2			
1	OCTOBER 67	Redrawn from 4137-P.	H.F.

REVISIONS

STANDARD SIGN BRIDGE 69'-4 SPAN TRUSS DETAILS

GOVERNMENT OF THE PROVINCE OF ALBERTA
DEPARTMENT OF HIGHWAYS
BRIDGE BRANCH, EDMONTON

FILE NO. _____ HWY. NO. _____ DWG. NO. S-953
LOCATION _____ SCALE _____
STREAM _____ SHEET ___ OF ___

DESIGNED BY _____ DATE _____ 19__
DETAILED BY _____ DATE _____ 19__
CHECKED BY _____ DATE _____ 19__

A.I.S.I. - RECORDS CENTRE