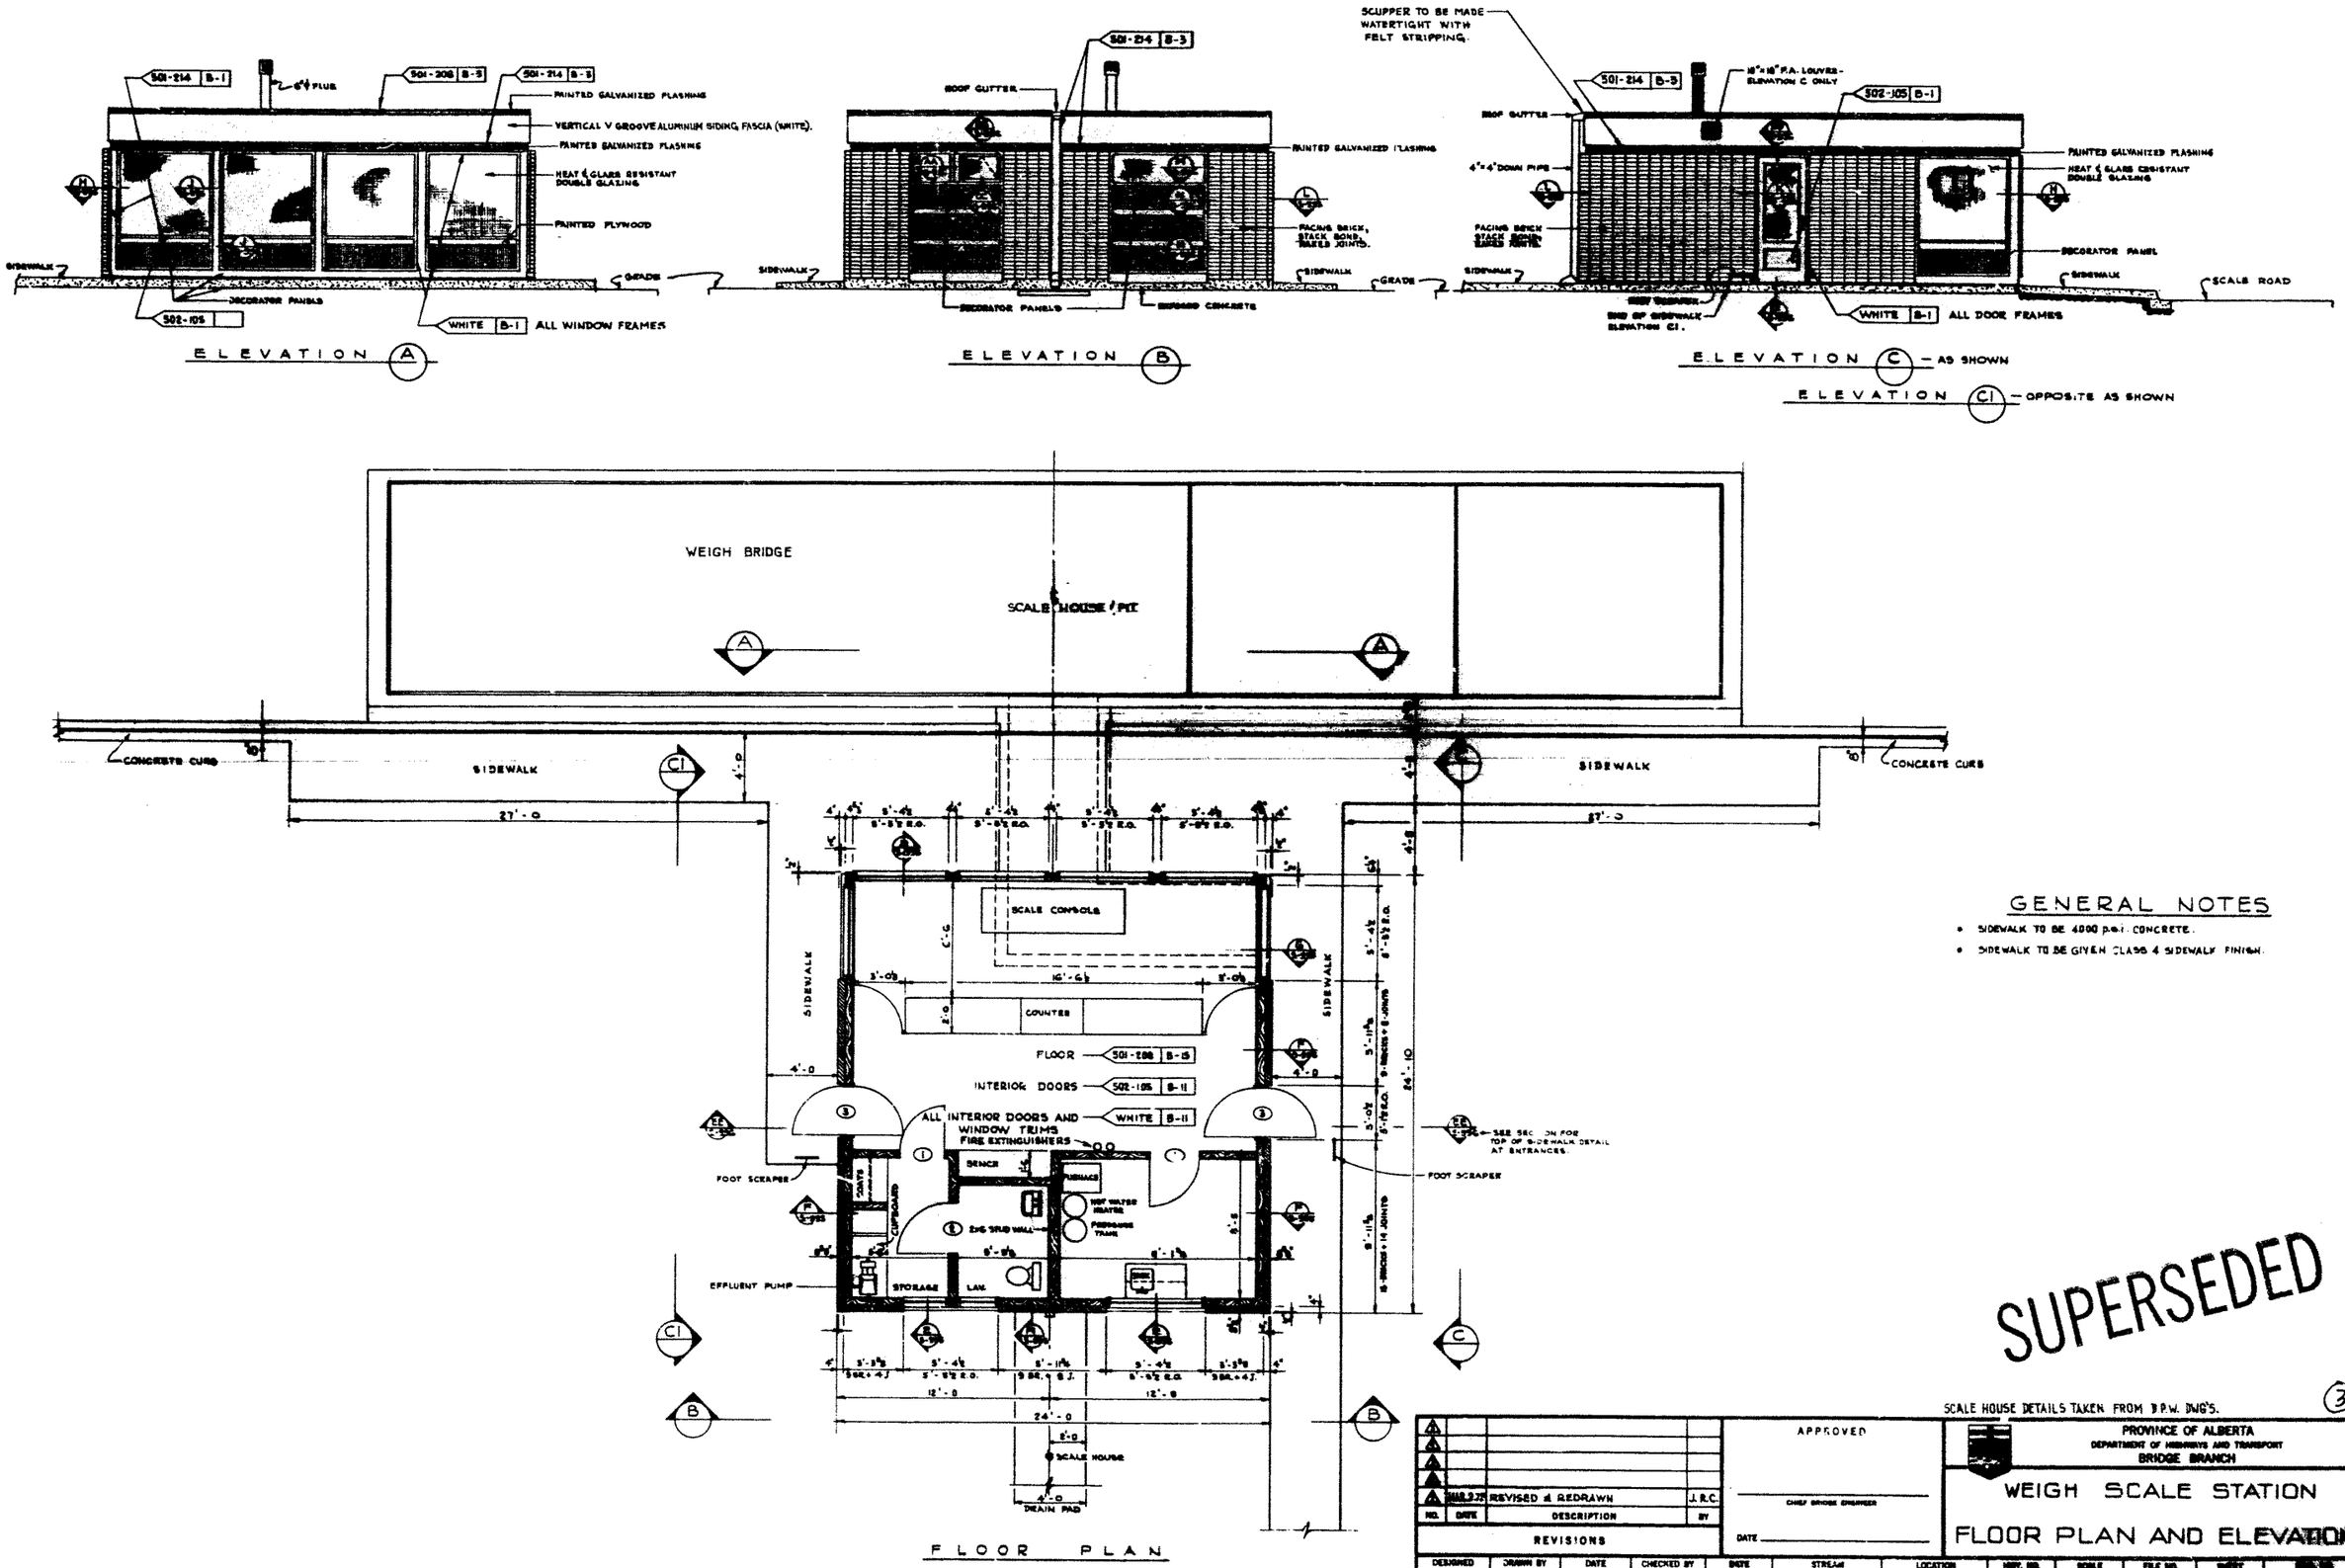

GENERAL NOTES

- SIDEWALK TO BE 4000 p.s.i. CONCRETE.
- SIDEWALK TO BE GIVEN CLASS 4 SIDEWALK FINISH.

SUPERSEDED

SCALE HOUSE DETAILS TAKEN FROM D.P.W. DWG'S.

(3)

NO.	DATE	DESCRIPTION	BY
1			
2			
3			
4			
5	MAR 2 72	REVISED & REDRAWN	J.R.C.

REVISIONS

APPROVED

CHIEF BRIDGE ENGINEER

DATE

PROVINCE OF ALBERTA
DEPARTMENT OF HIGHWAYS AND TRANSPORT
BRIDGE BRANCH

WEIGH SCALE STATION

FLOOR PLAN AND ELEVATIONS

DESIGNED	DRAWN BY	DATE	CHECKED BY	DATE	STREAM	LOCATION	HWY. NO.	SCALE	FILE NO.	SHEET	DWG. NO.
	V. Boychuk	July 71	J.R. Channon	Aug. 71				1/4" = 1'-0	3235	3 of 15	S-995-72