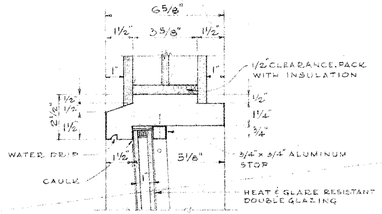

HEAD

(T S-995) SIMILAR, GLASS VERTICAL 2 5/8" FROM OUTSIDE FACE (M S-993)

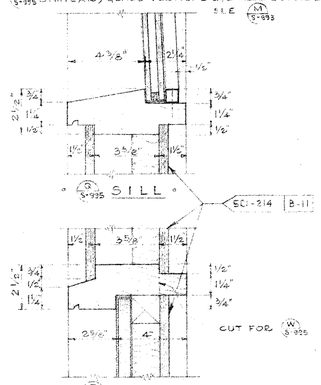

SILL

TRANSOM

(V S-995) SIMILAR, CUT 1 1/2" AS SHOWN DOTTED

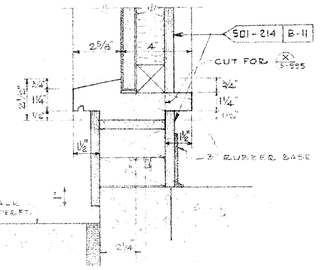

SILL

(X S-995) SIMILAR, CUT 1 1/2" AS SHOWN DOTTED

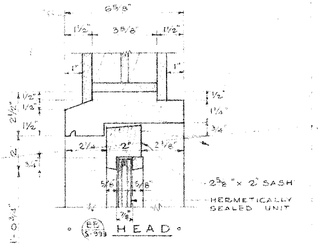

HEAD

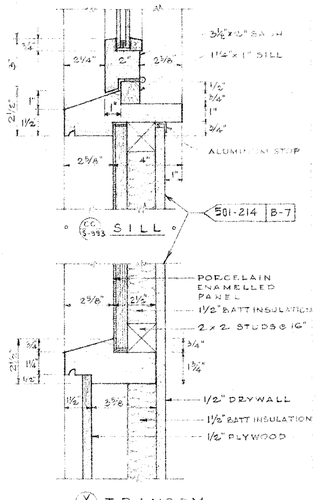

SILL

TRANSOM

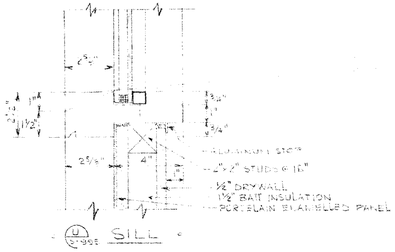

SILL

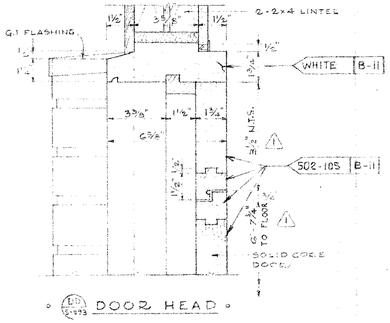

DOOR HEAD

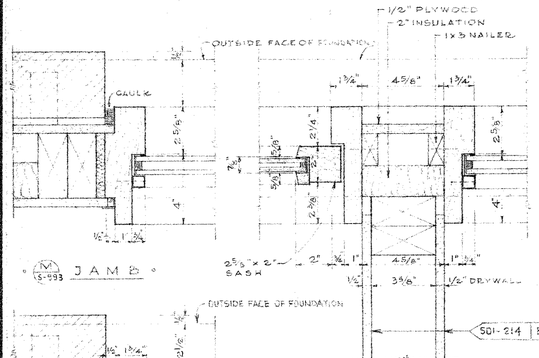

JAMB

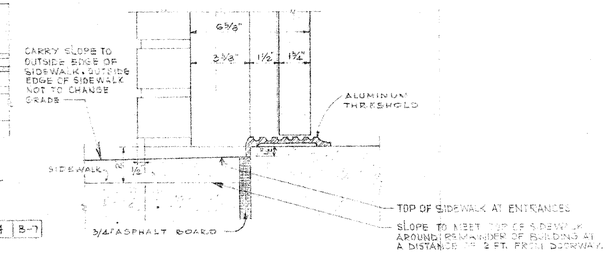

PARTITION

DOOR SILL

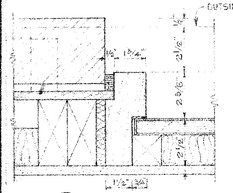

JAMB

SCALE : 3" = 1'-0"

GENERAL NOTES

- All paint shall be of a quality as recommended by Canadian Government Specification Board Guide to the Selection of Paint Specification 1-GP-72.
- Paint colours shown in colour schedule refer to Canadian Government Specification Board Standard Paint Colours 1-GP-12C.

Colour — 501-208 B-1 — Finish

- All brick facings to be 1-XL 236 Koko Brown Cordovan Smooth.

SUPERSEDED By DWG. S-996-71

DESIGNED BY _____ DATE _____ 19 _____
DETAILED BY _____ DATE _____ 19 _____
CHECKED BY _____ DATE _____ 19 _____

NO.	DATE	DESCRIPTION	BY
4			
3			
2			
1	SEPT. 17/69	DIMENSIONS.	J.R.C.

REVISIONS

WEIGH SCALE STATION
WALL SECTIONS, WINDOW & DOOR DETAILS #2

GOVERNMENT OF THE PROVINCE OF ALBERTA
DEPARTMENT OF HIGHWAYS
BRIDGE BRANCH, EDMONTON

FILE NO. 3235 — HWY. NO. — DWG. NO. S-996
LOCATION — SCALE 1"=1'-0"
STREAM — SHEET — OF —