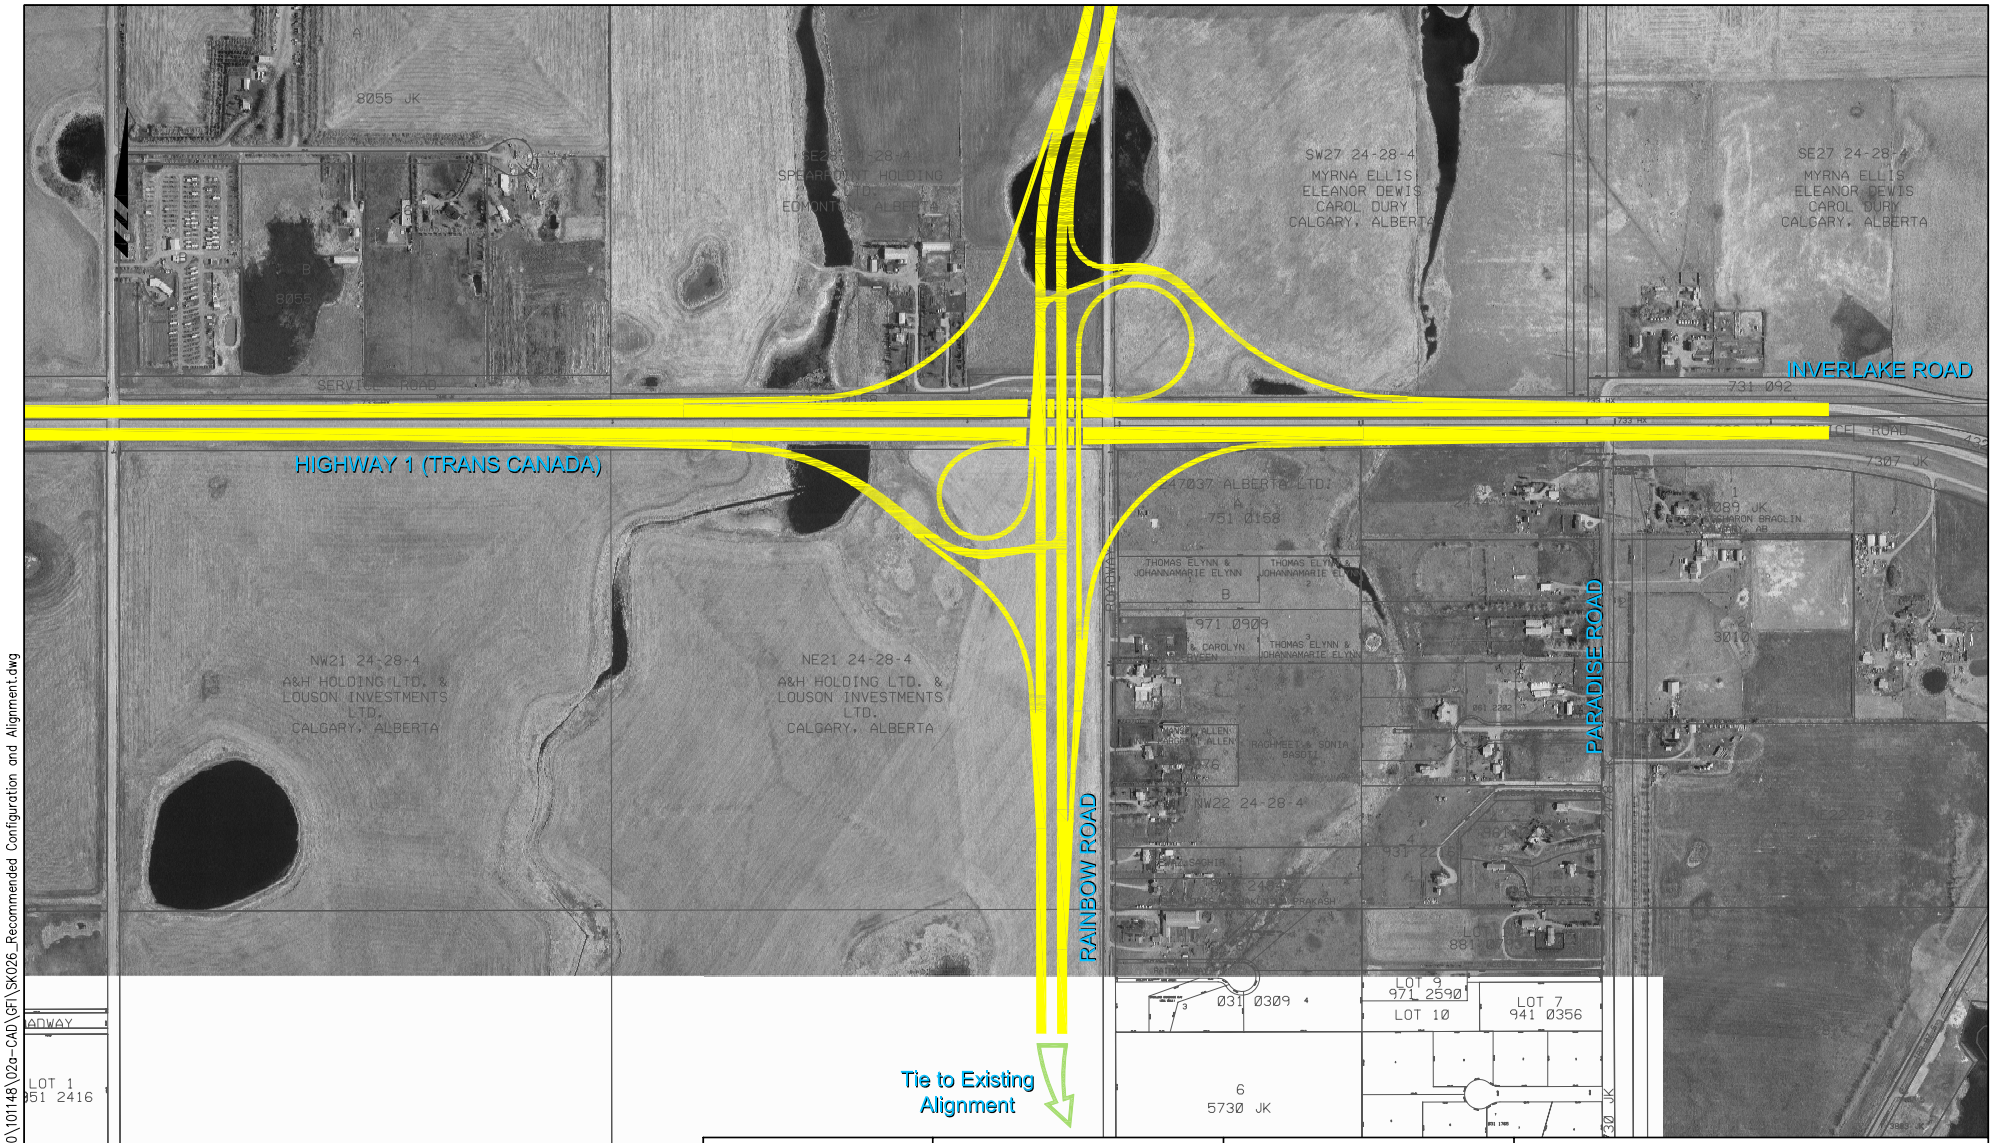

L:\work\101000\101148\02a-CAD\GFI\SK026_Recommended Configuration and Alignment.dwg

AECOM

Alberta Transportation

N.T.S.			
Project 101148	P-3338-01	Rev. 01	
Date 2008/04	Dwn. RR	Chkd.	

FIGURE E.1

Highway 1 at Rainbow Road Functional Planning Study
Recommended Interchange Configuration
and Rainbow Road Alignment