WWW.SOUTHCRR.CA

OPEN HOUSE #2: NOVEMBER 2008

Trans Tech

FOCUS
ENGINEERING • GEOMATICS • PLANNING

SOUTH CALGARY RING ROAD - FUNCTIONAL PLANNING STUDY
85 STREET SW TO SOUTHWEST CALGARY RING ROAD
PROPOSED ROADWAY ALIGNMENT AND INTERCHANGE CONFIGURATIONS

Alberta
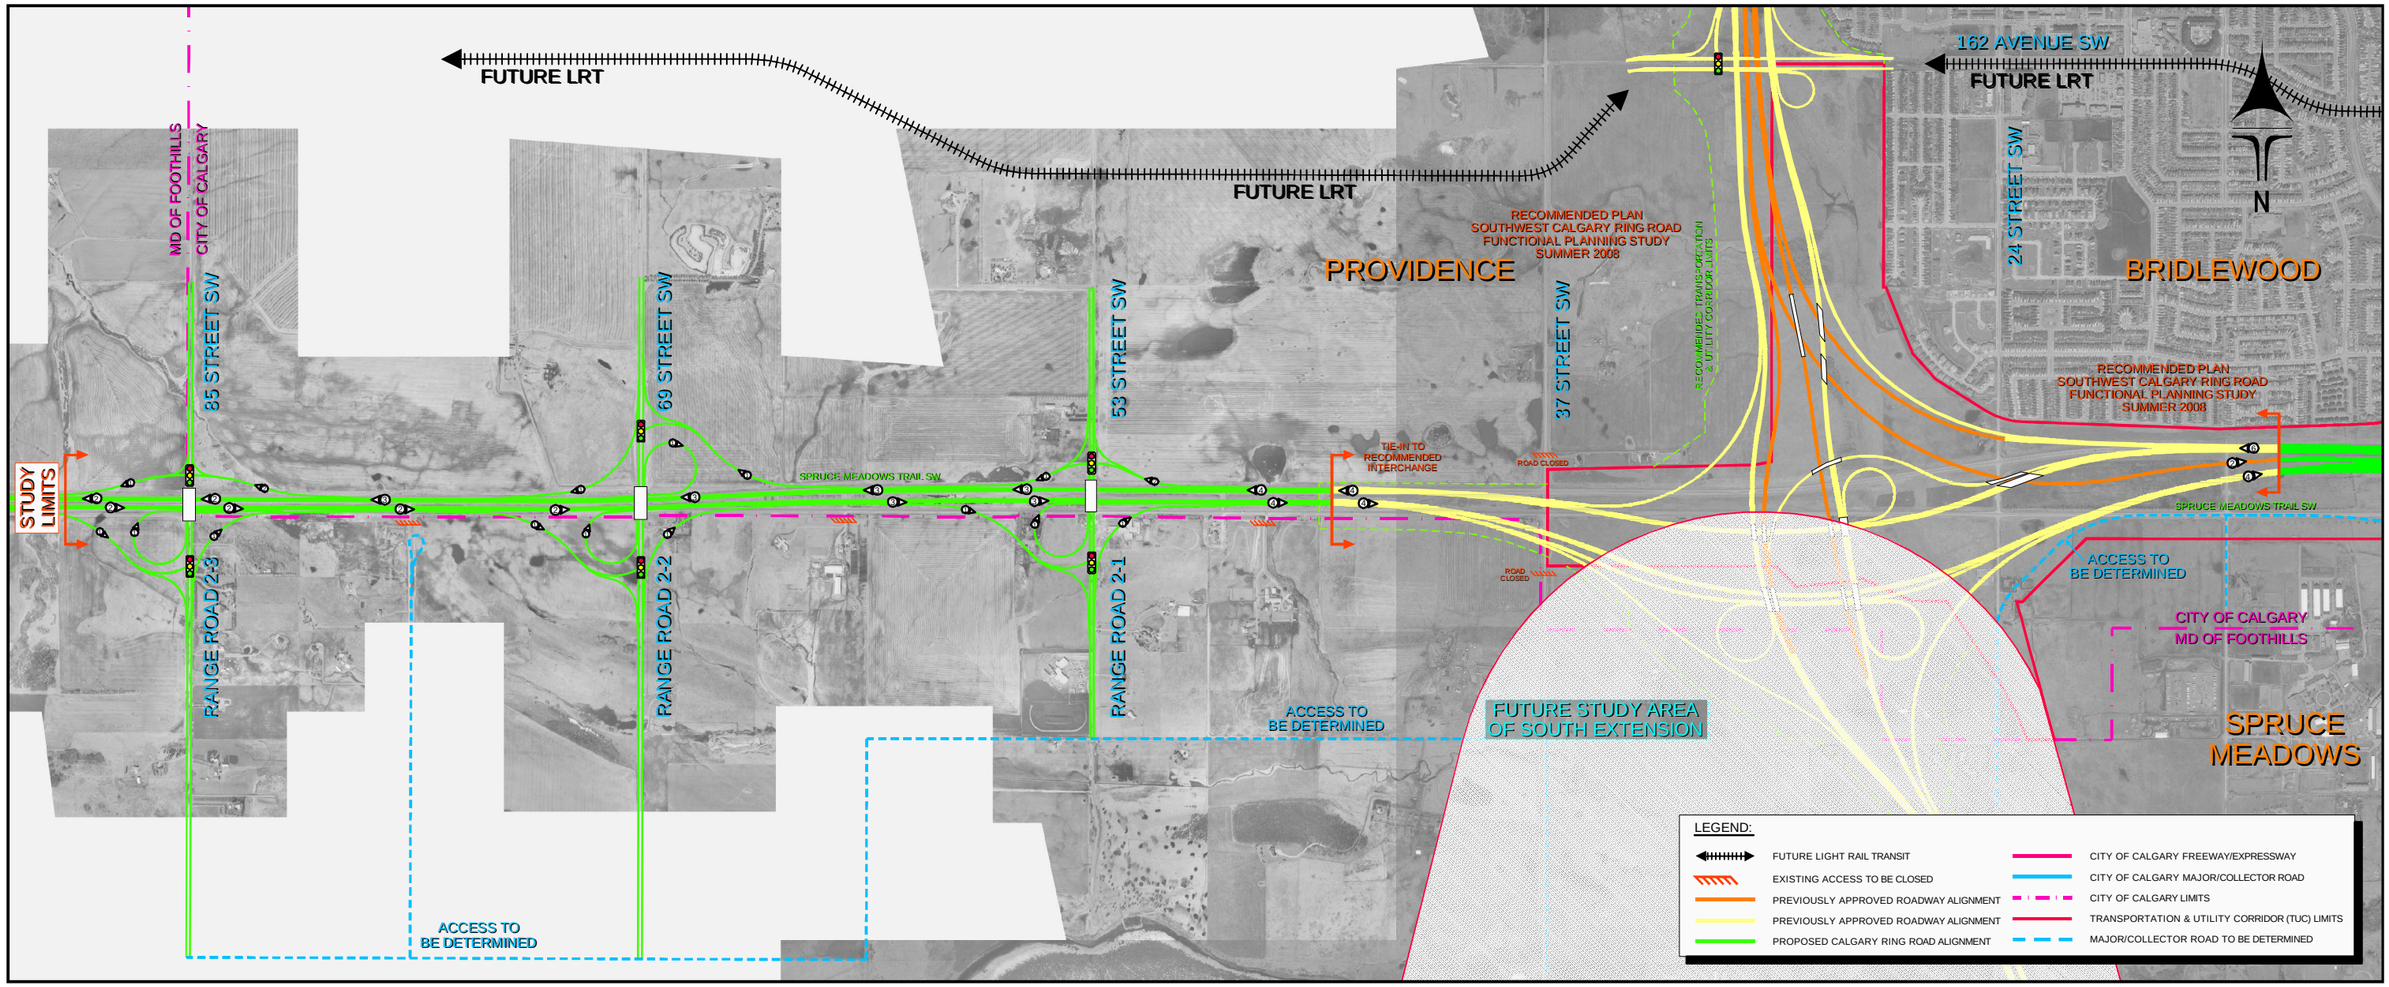
PRELIMINARY
FOR DISCUSSION PURPOSE ONLY
NOVEMBER 2008