OPEN HOUSE #3: JUNE 2009
WWW.WESTCRR.CA

Trans Tech

FOCUS
Engineering - Geomatics - Planning

WEST CALGARY RING ROAD
BOW TRAIL SW TO HIGHWAY 8
RECOMMENDED STAGE 1 PLAN
(2035 PLANNING HORIZON)

Government of Alberta

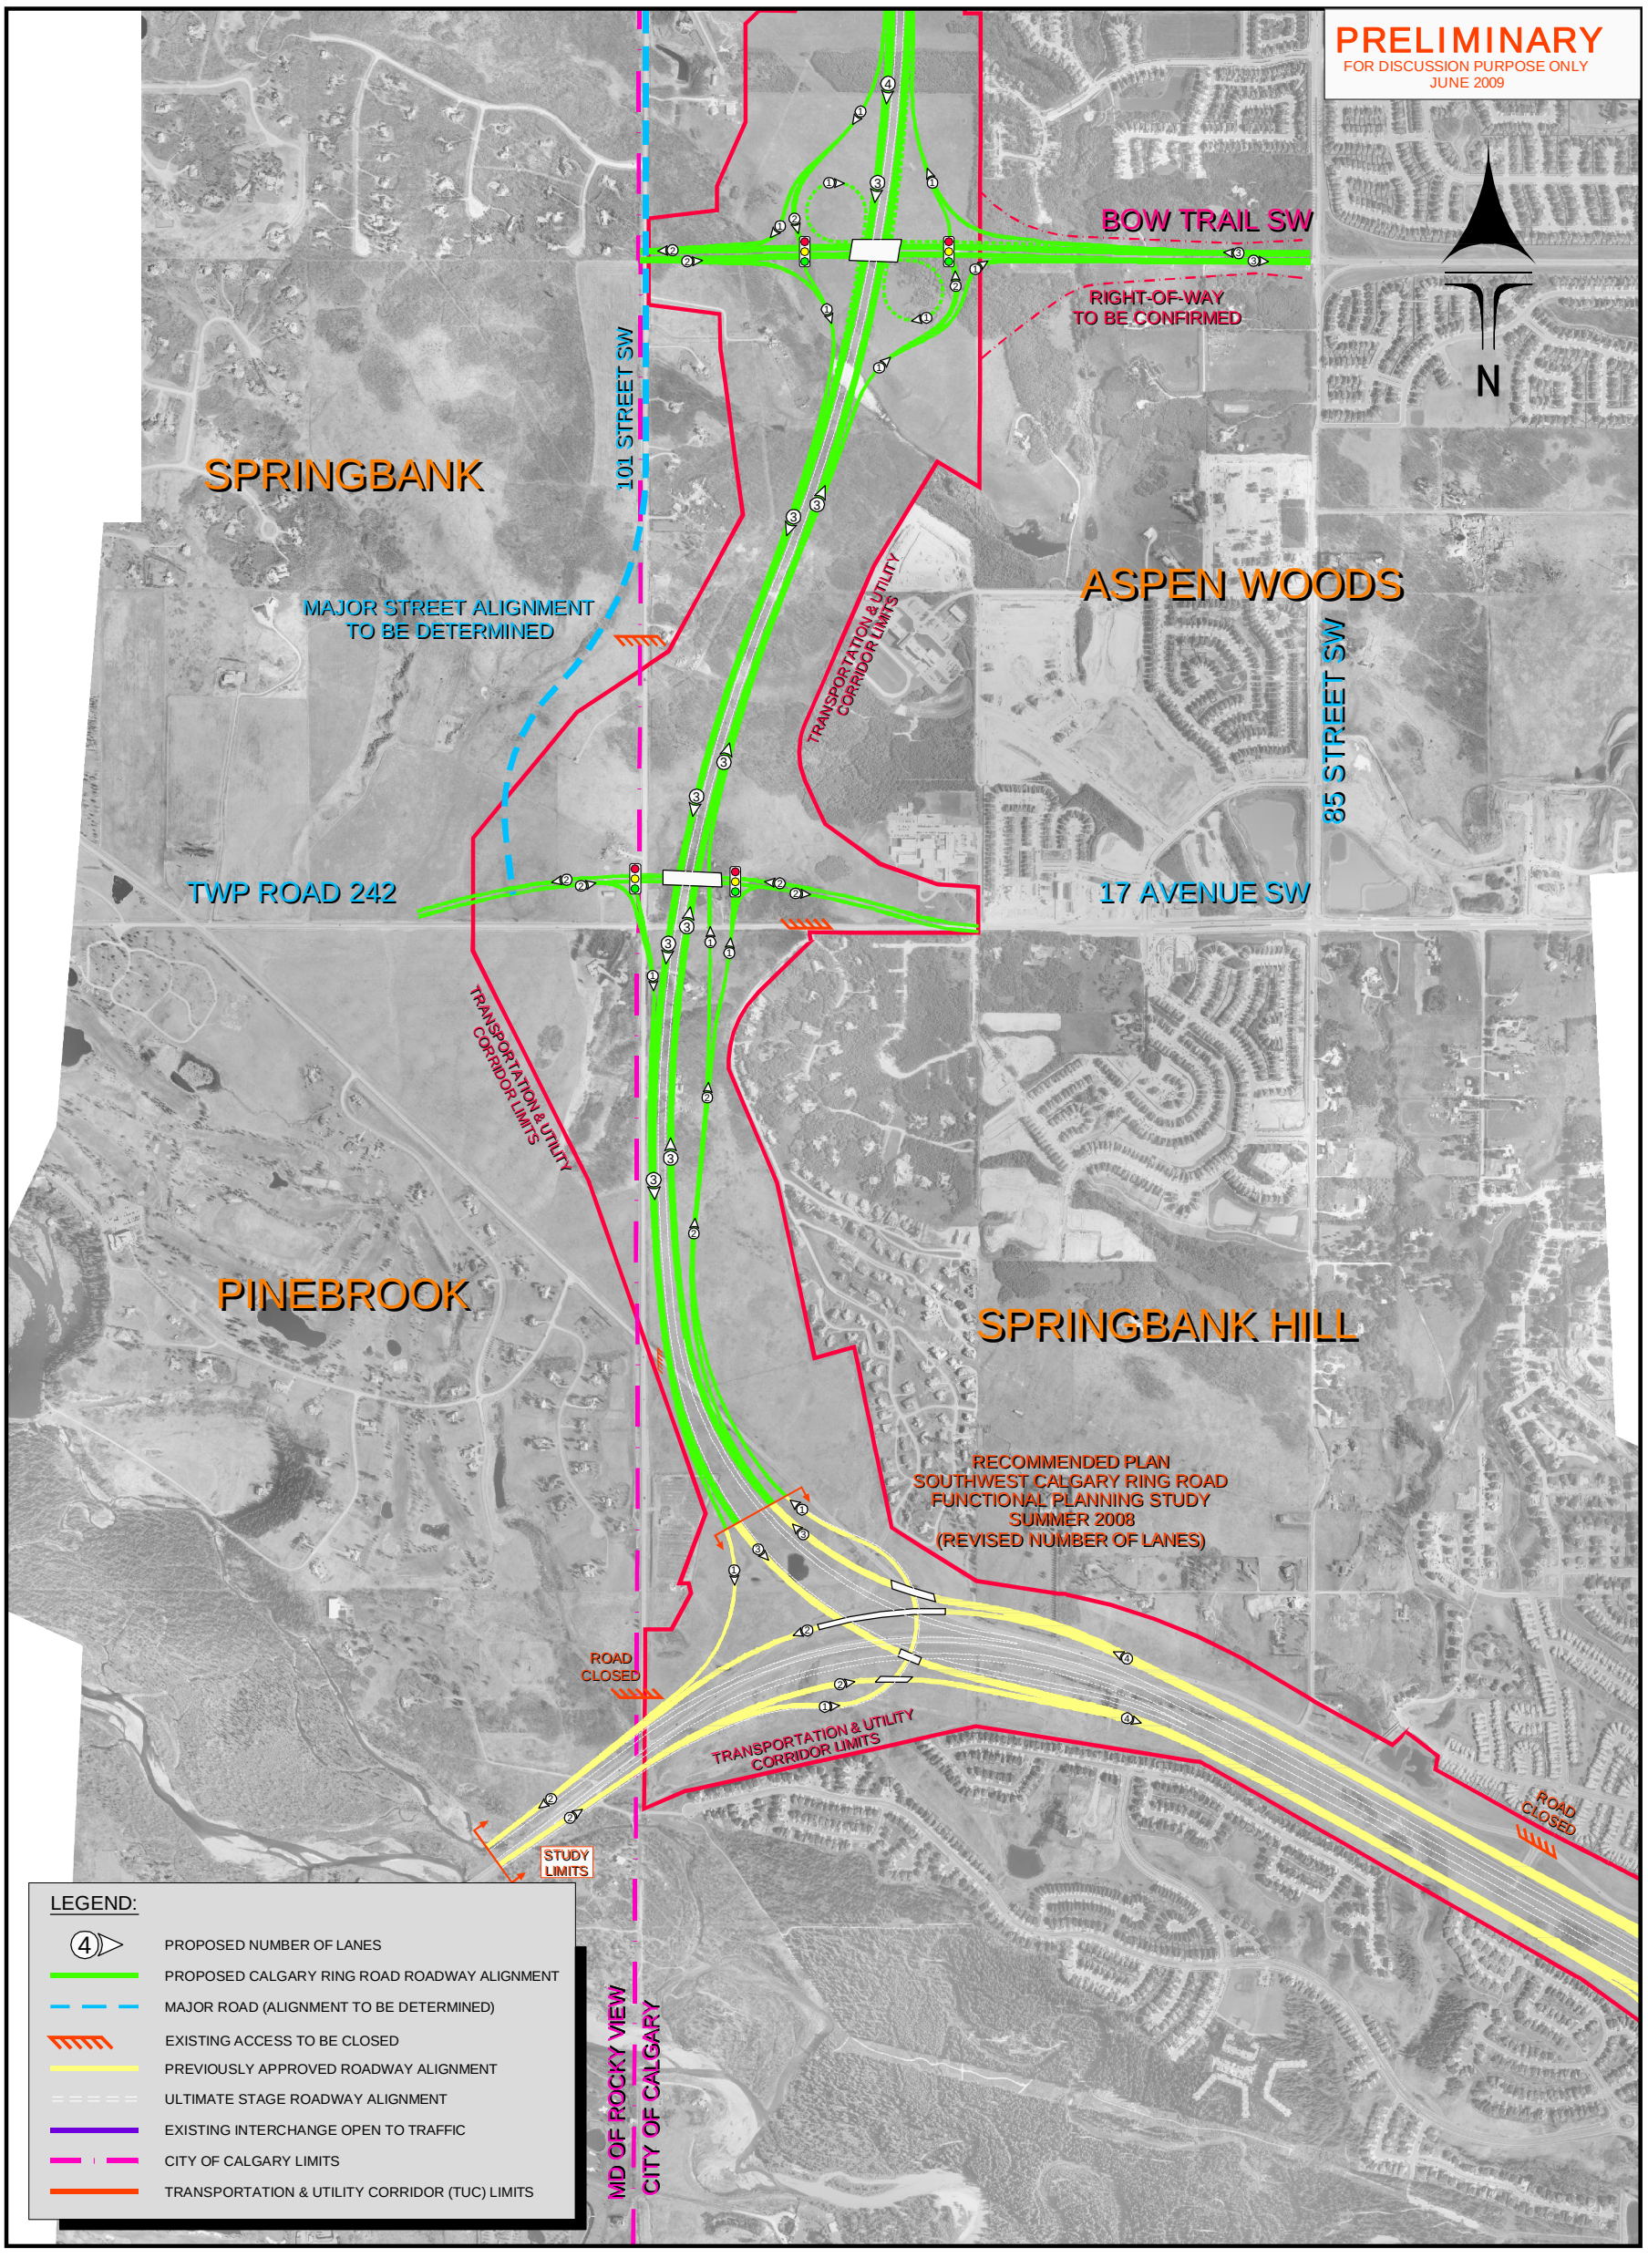

PLOT DATE: 2009-06-16/16:05:15 BY: FOCUSED
T:\Projects\2007\2007-0043 (Calgary W & S RR FPS)\00w-RR West\02a-CAD\Tra\Open_House\Open House 3\GPH - Stage 1 Boards.dwg