Trans Tech

FOCUS
ENGINEERING • GEOMATICS • PLANNING

SOUTH CALGARY RING ROAD - FUNCTIONAL PLANNING STUDY
MACLEOD TRAIL S TO DEERFOOT TRAIL SE
RECOMMENDED OPENING DAY PLAN

Government of Alberta

PRELIMINARY
FOR DISCUSSION PURPOSE ONLY
MAY 2009

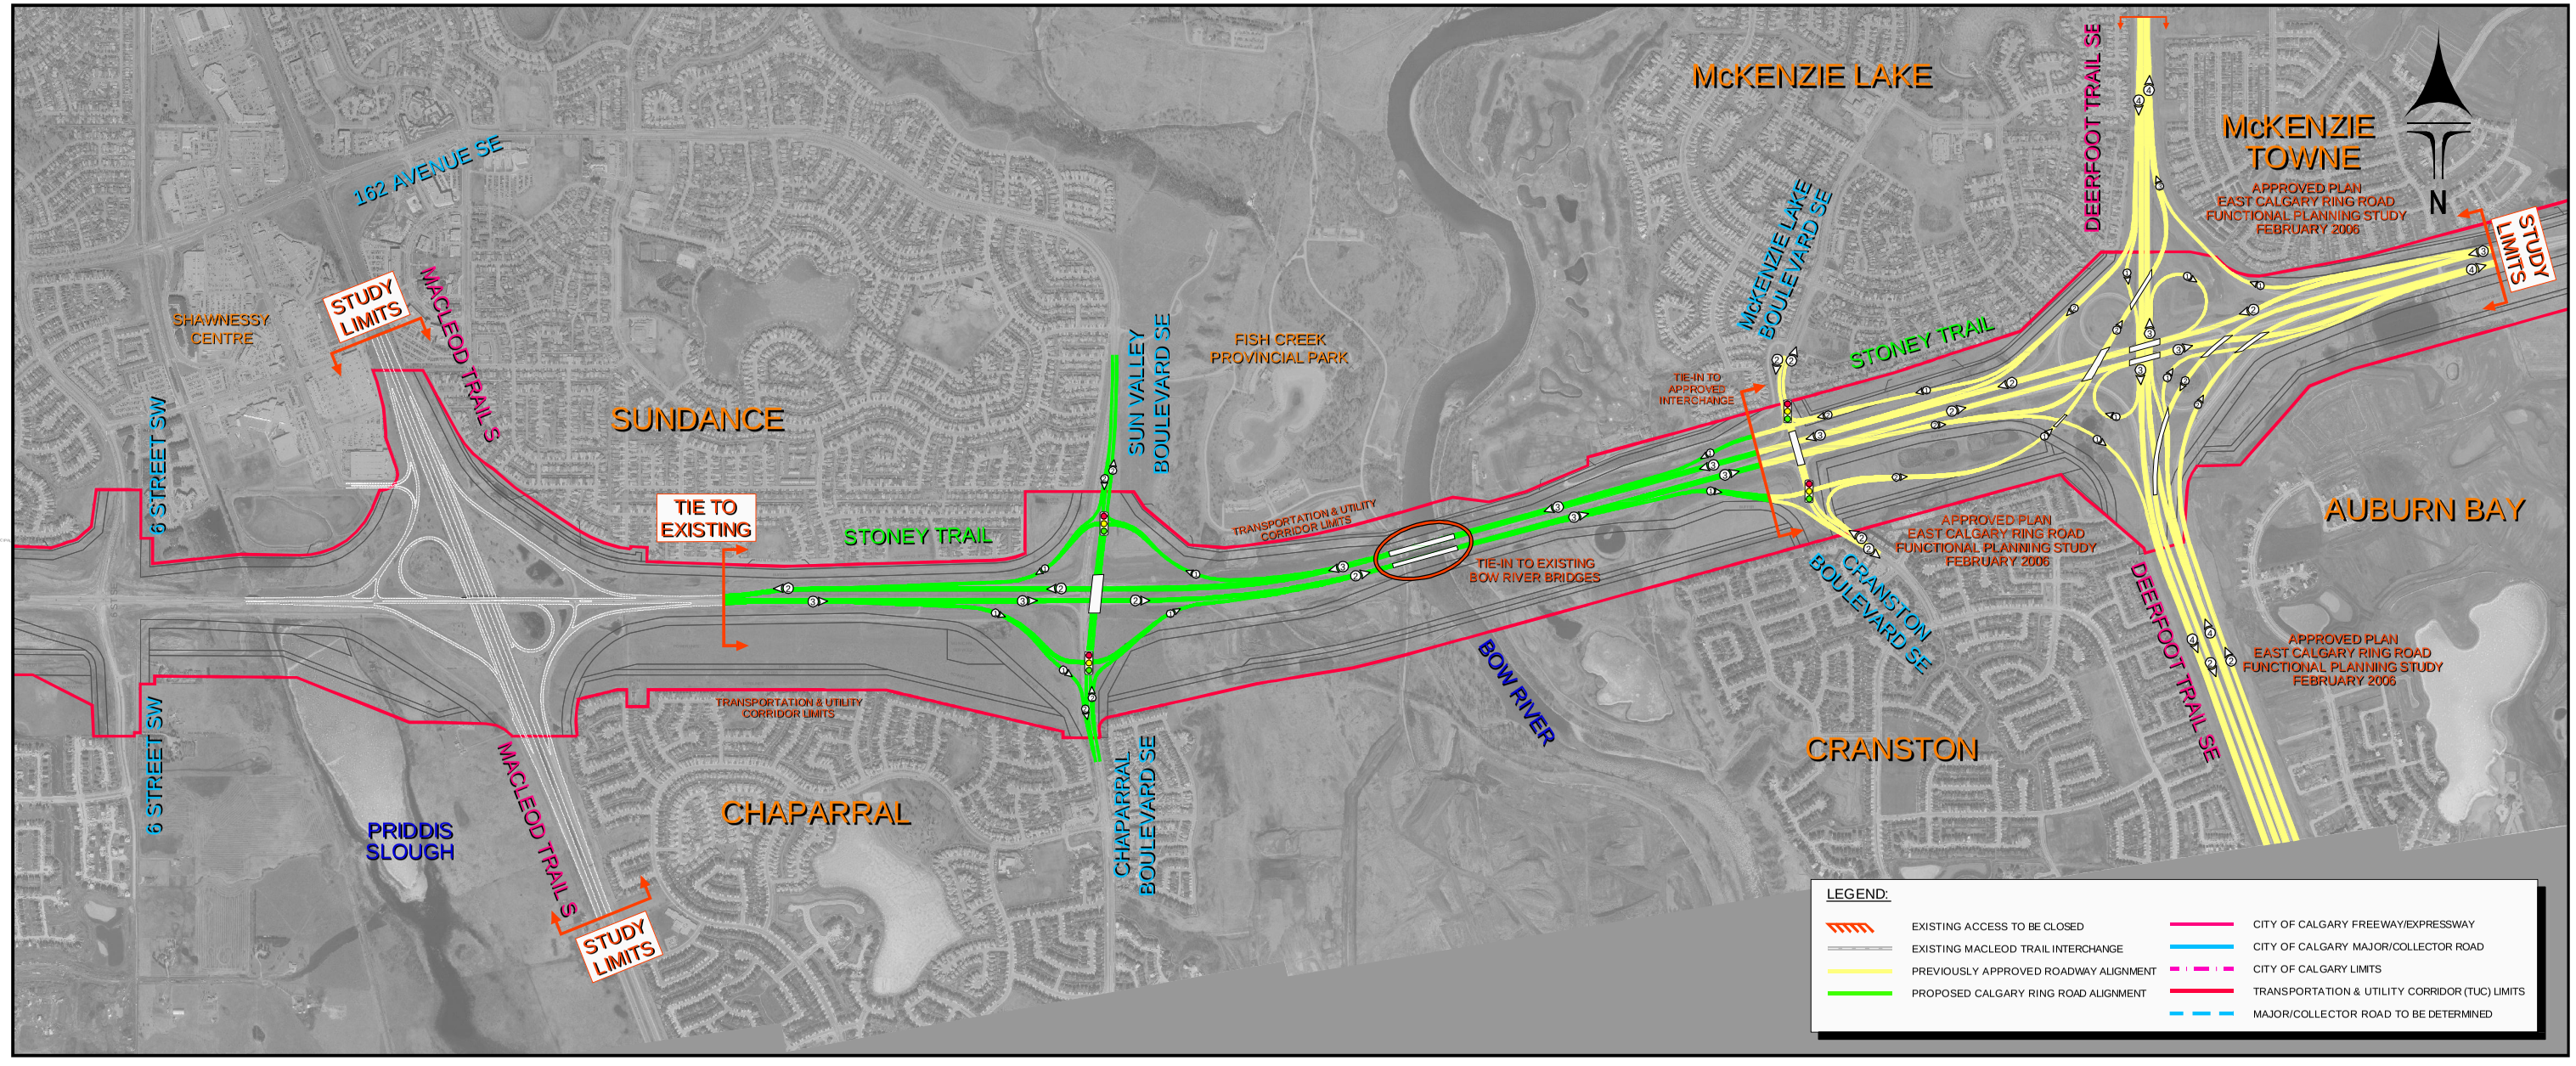

PLOT DATE: 2009-05-26 11:13:39 BY: RGOSSEN
T:\Projects\2007\2007-1042 (Calgary N & S RR PREQ)\Civ--RR South\Civ--CAD\Tm\Open_House\Open House 2009-05-26\Opening Day.dwg