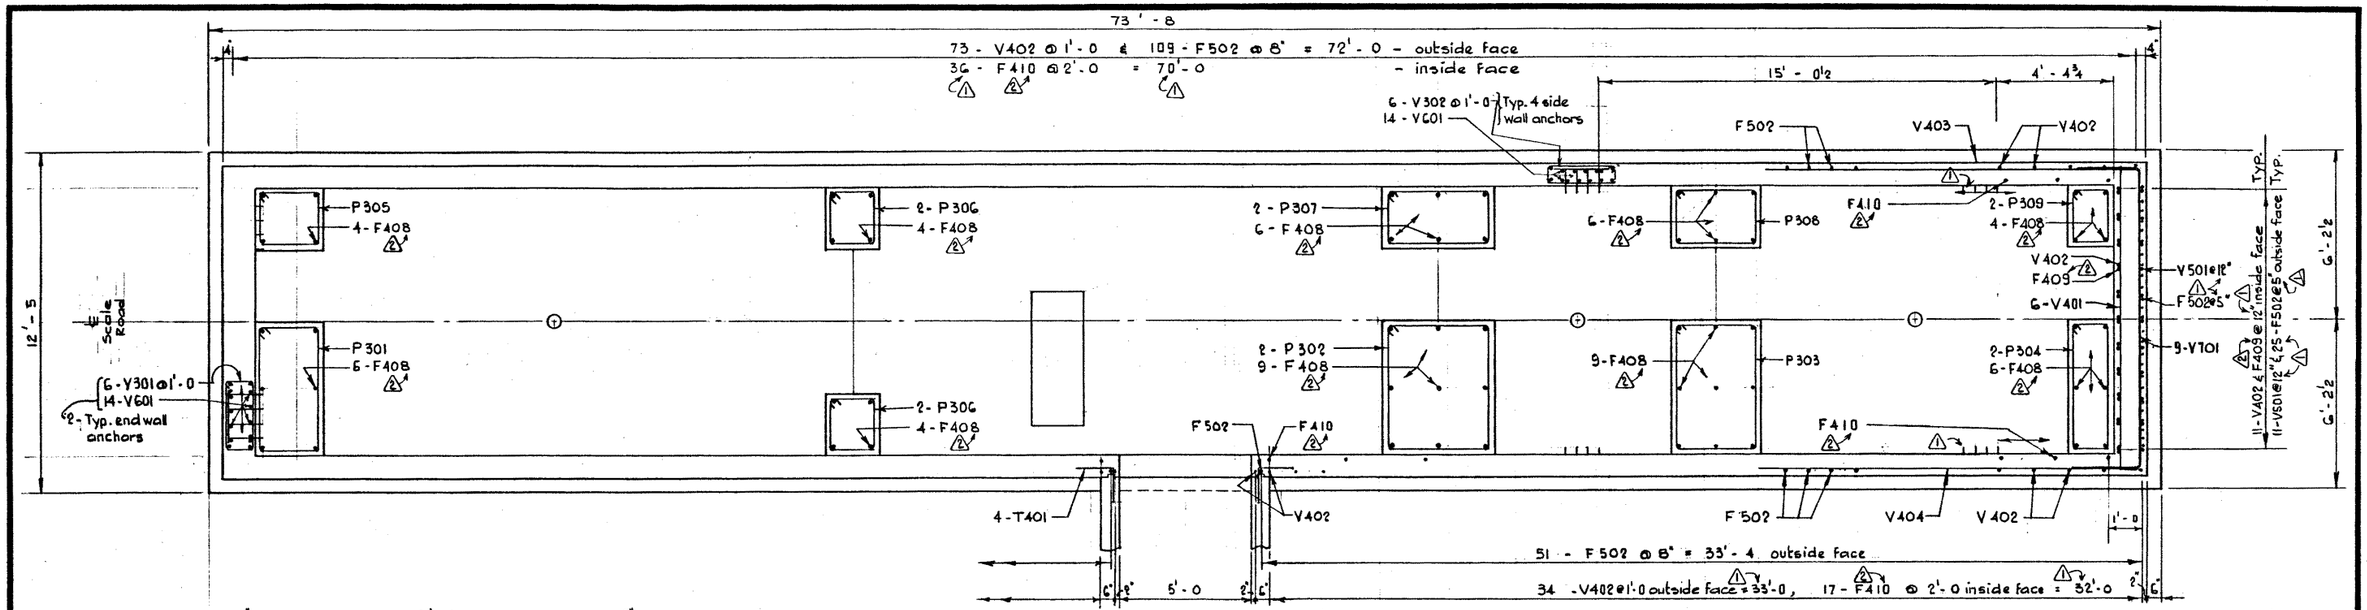

B S-1001 SECTION ³⁄₈" = 1'-0

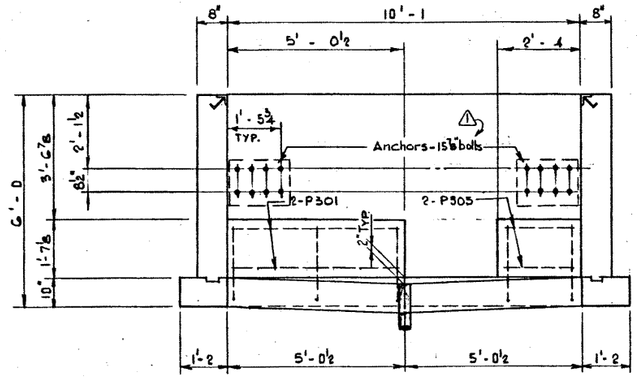

C S-1001 SECTION ½" = 1'-0

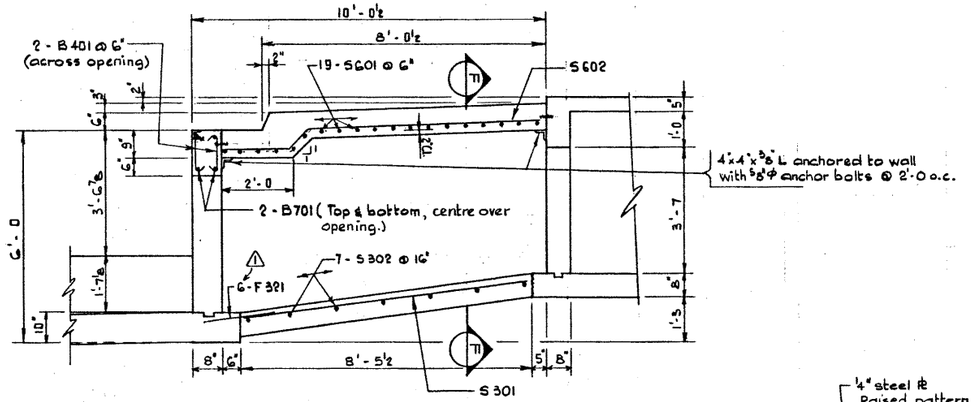

E S-1001 SECTION ½" = 1'-0

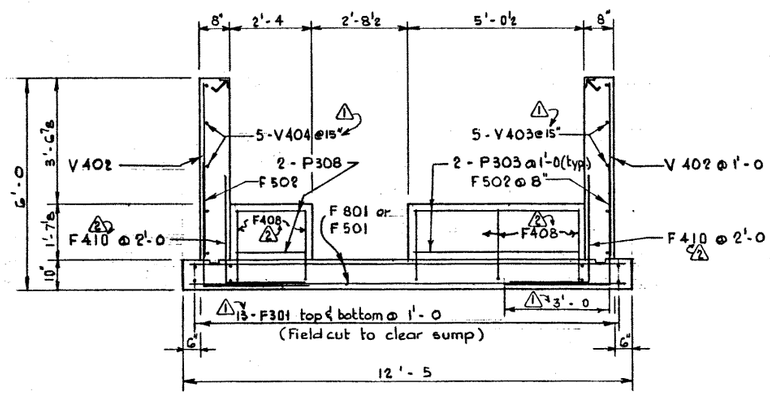

D S-1001 SECTION ½" = 1'-0

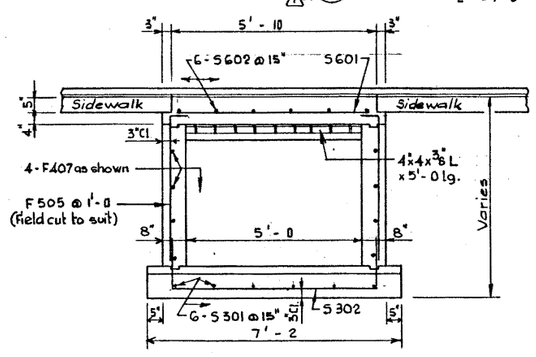

F S-1001 SECTION ½" = 1'-0

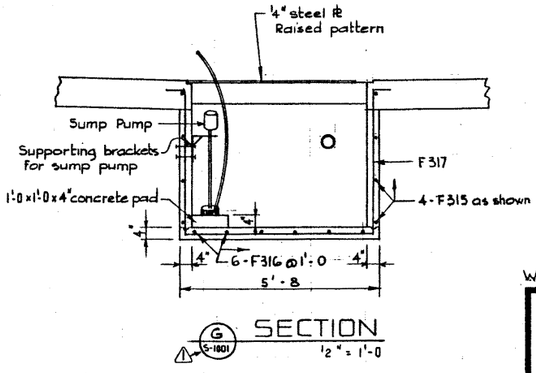

G S-1001 SECTION ½" = 1'-0

GENERAL NOTES

- All concrete to be 3500 p.s.i.
- All exposed concrete corners are to have a ¾" chamfer or fillet.
- All exposed concrete surfaces shall be formed with oiled plywood or approved equivalent.
- All reinforcing steel is to have a 2" clear cover unless otherwise noted.

ITEM	UNIT	ESTIMATE AS CONST.
QUANTITY ESTIMATE		
Reinforcing Steel	lbs.	14,387
Class B Concrete	Cu.Yd.	62

SUPERSEDED By Dwg S-1002-71 (1)

Work this Dwg. in conjunction with Dwg. No. S-1001

NO.	DATE	DESCRIPTION	BY
		REVISIONS	
3			
2			
1	April 16/70	Bar Numbers Changed	J.R.C.
1	Nov. 6/69	General Revision	J.R.C.

DESIGNED BY J.R. Channen DATE Oct. 1969
DETAILED BY V. Boychuk & P.S.S. DATE Oct. 1969
CHECKED BY DATE 1969

⚠ WEIGH SCALE STATION

SCALE PIT DETAILS #2

GOVERNMENT OF THE PROVINCE OF ALBERTA
DEPARTMENT OF HIGHWAYS AND TRANSPORT
BRIDGE BRANCH, EDMONTON

FILE NO. 3235- HWY. NO.
LOCATION SCALE shown DWG. NO. S-1002
STREAM SHEET OF

8-3057